
Site Plan 1:500

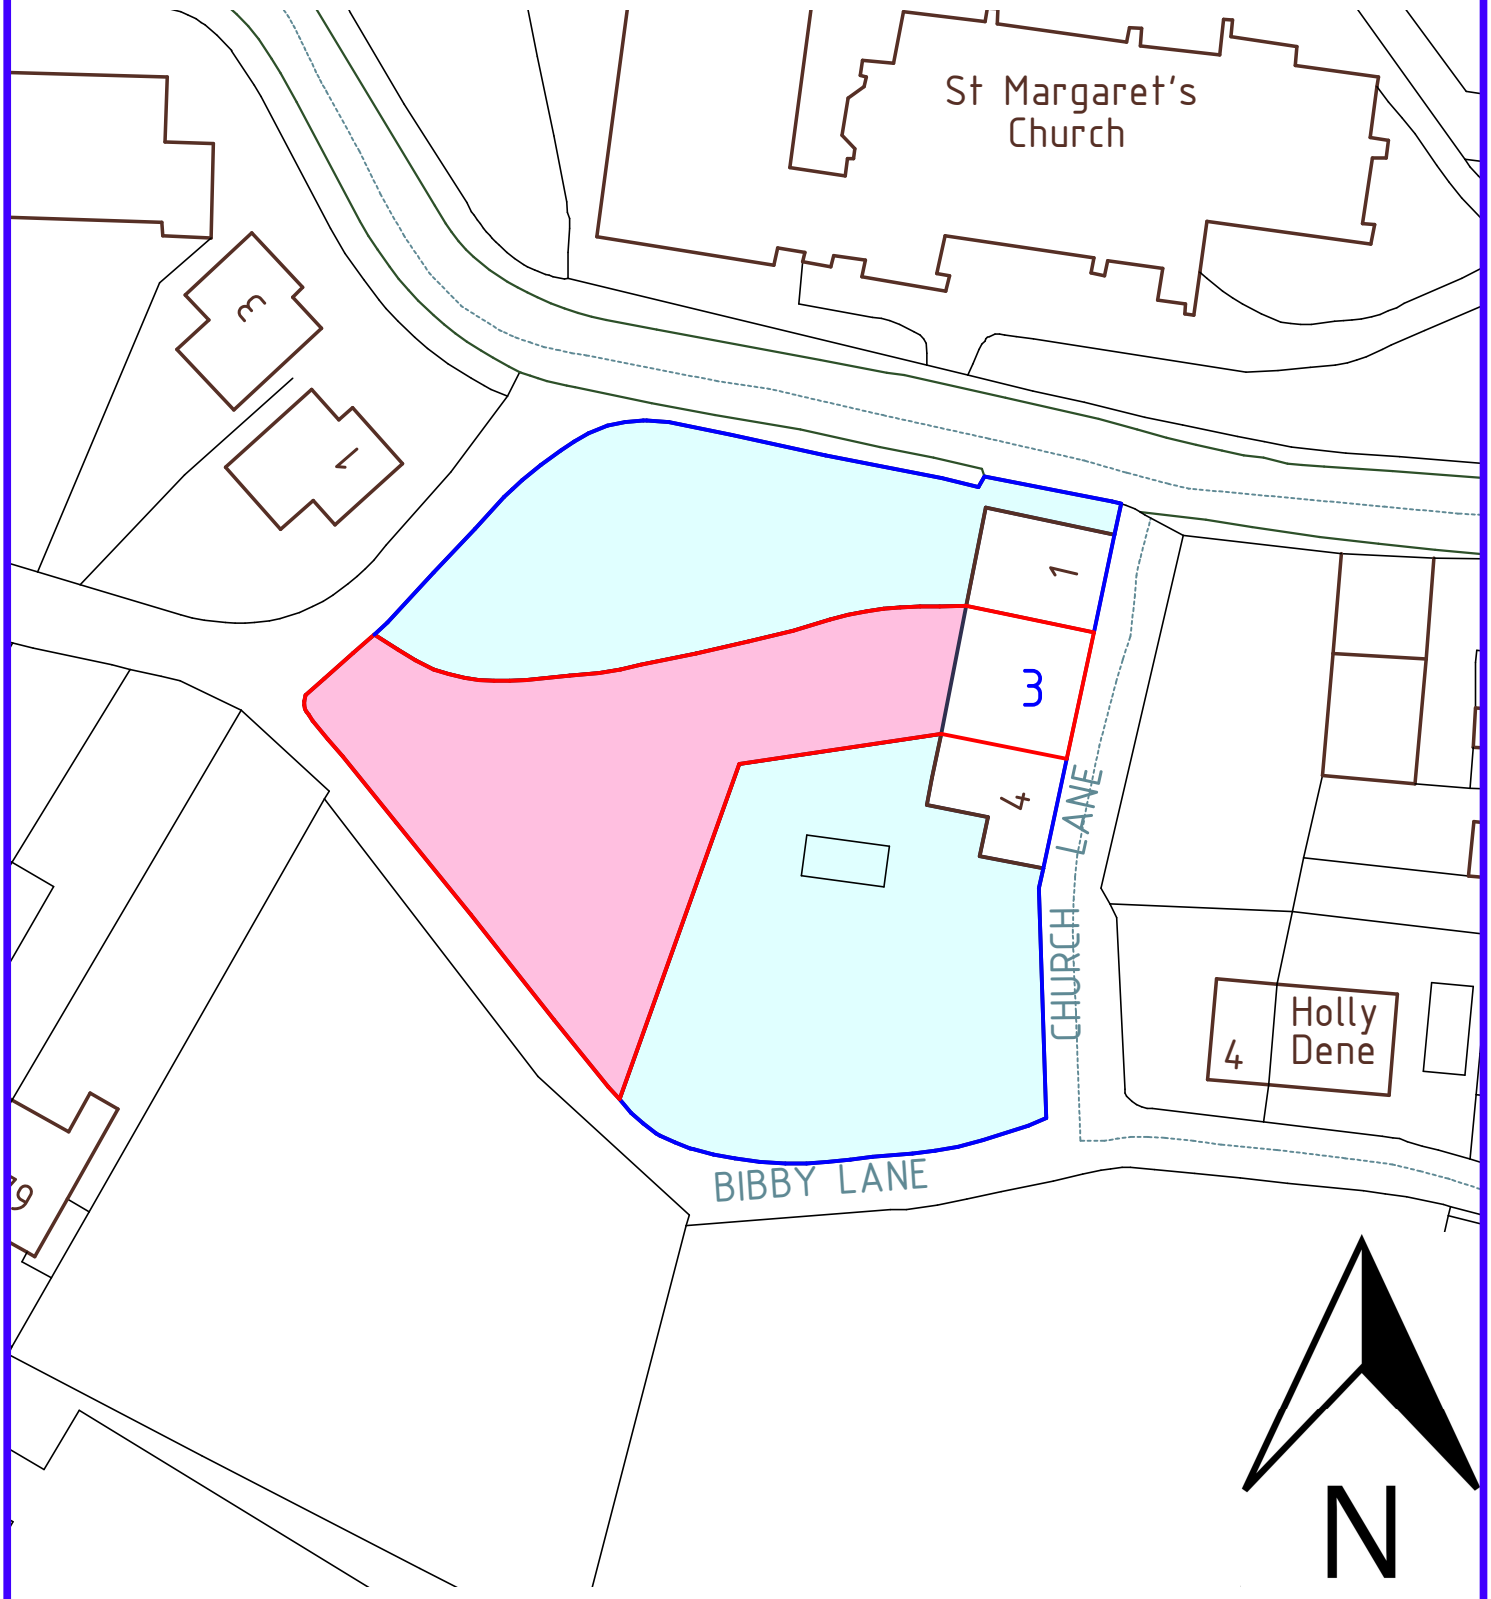

SCALE BAR - Distance in metres

