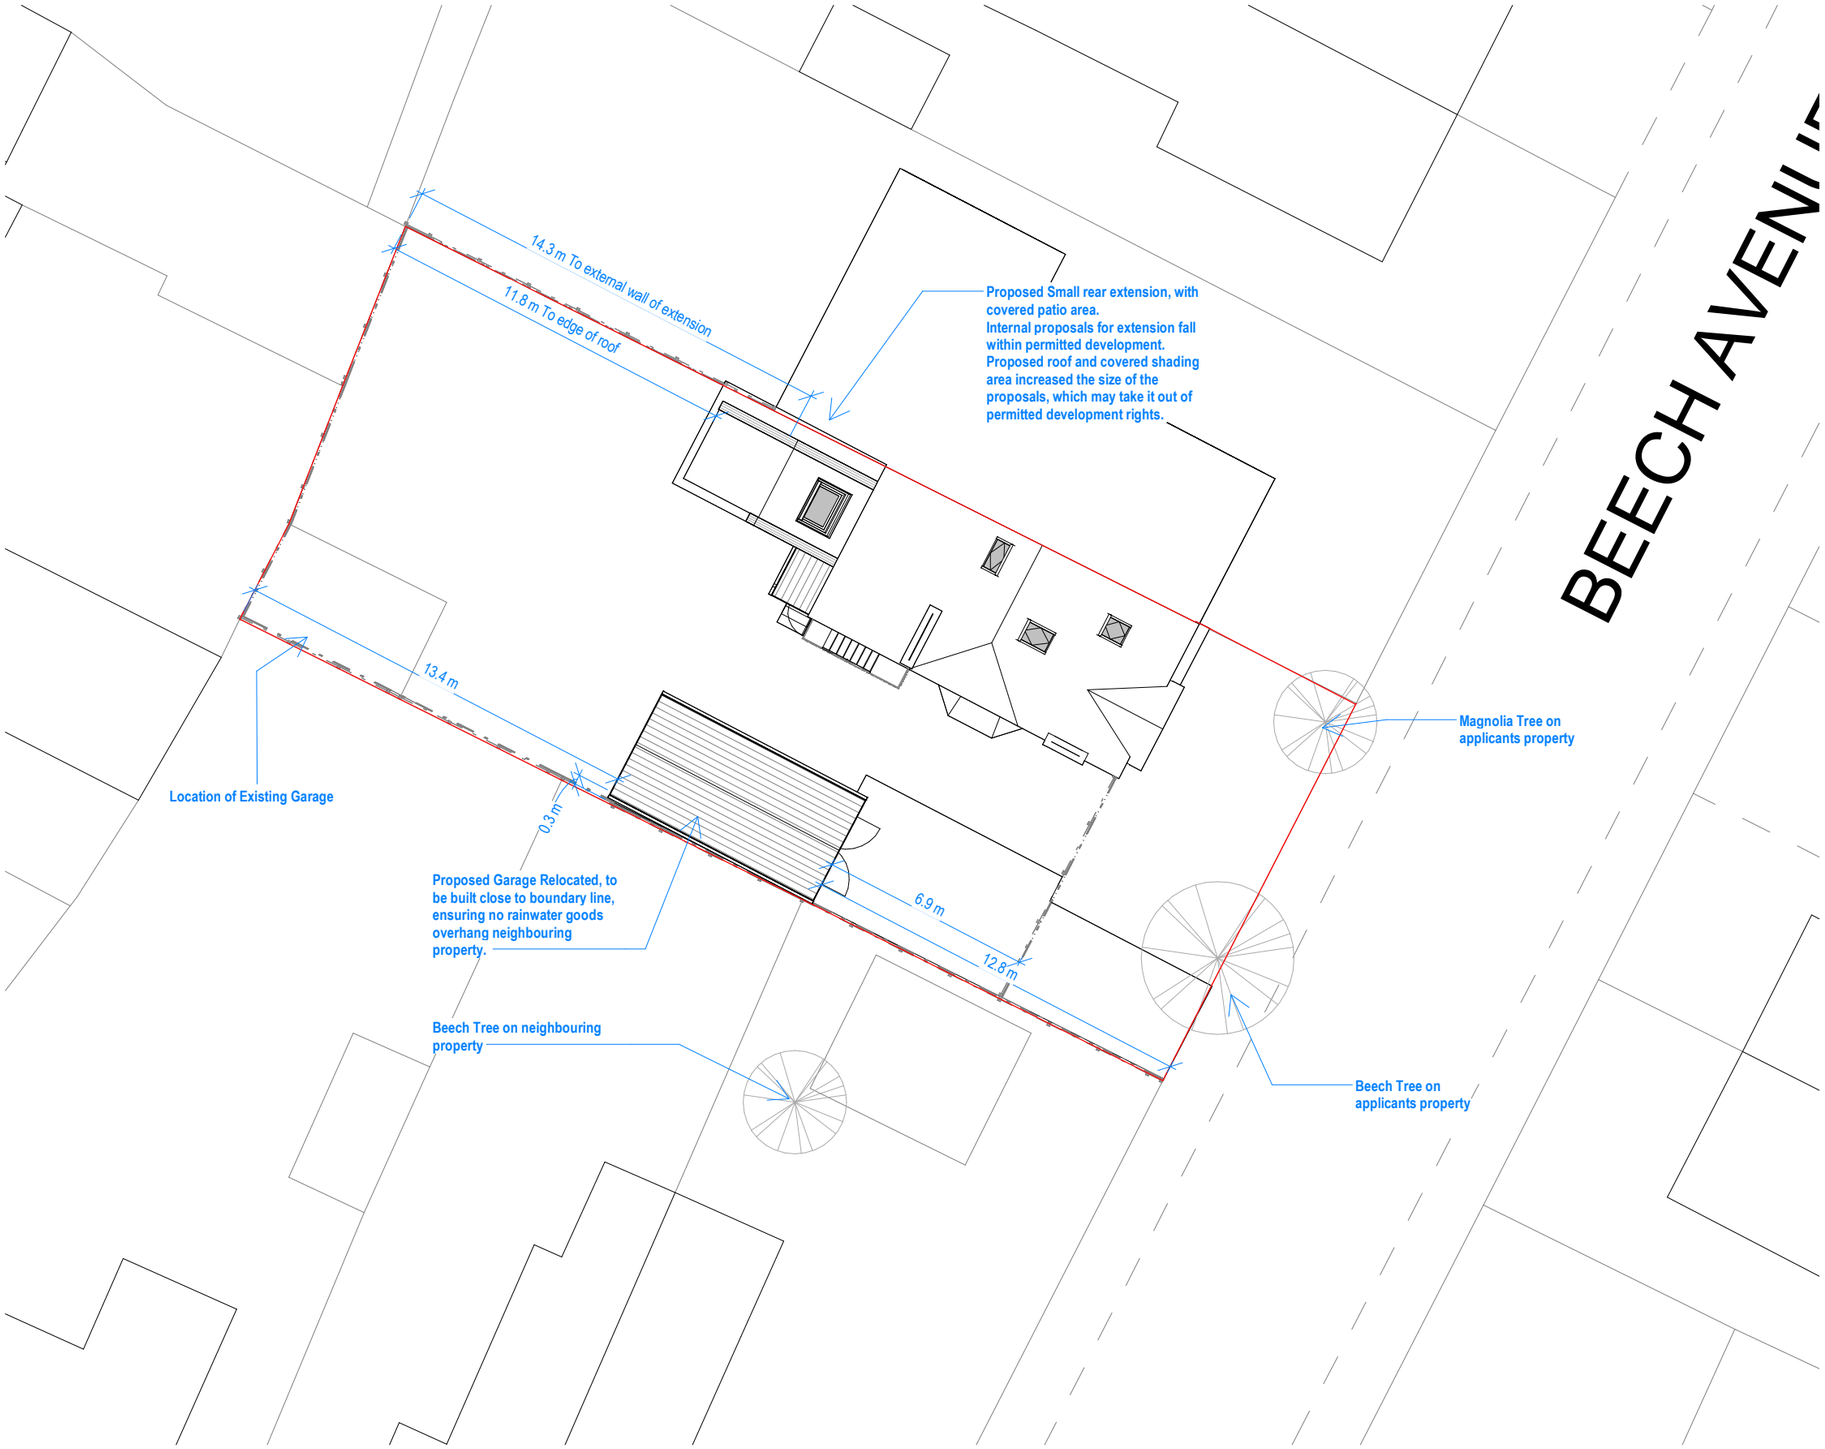


Planning - Block Site and Roof Plan

1 : 200

Notes

The Contractor is to check all dimensions and conditions on site before commencing.

COPYRIGHT ALM ARCHITECT LTD. ALL RIGHTS RESERVED. THIS DOCUMENT IS ISSUED FOR THE PARTY WHO COMMISSIONED IT AND FOR THE SPECIFIC PURPOSES CONNECTED WITH THE PROJECT ONLY. IT SHOULD NOT BE RELIED UPON BY ANY OTHER PARTY OR USED FOR ANY OTHER PURPOSE. ALM ARCHITECT LTD ACCEPTS NO RESPONSIBILITY OR LIABILITY WHICH MAY ARISE FROM RELIANCE OR USE OF THIS DOCUMENT OR THE DATA CONTAINED HEREIN BY ANY OTHER PARTY OR FOR ANY OTHER PURPOSE.

Scale Bars TO BE USED ONLY AS GUIDANCE

1:100	mm	1000	3000	5000	
1:200	mm	5000	8000		
1:500	M	5	15	25	
1:1250	M	10	30	50	70

KEYPLAN

Rev	Description	By	Date
D	Extension wall moved further from neighbouring property due to drain location		07.07.26
C	Issued for Planning		24.08.26
B	North Point Corrected		06.10.25
A	Issued for Comment		18.09.25

Client	Connon Meredith			
Job	1 Beech Avenue			
Drawing	Planning - Proposed Block Site and Roof Plan			
Ref.	P25.03_1010	Rev		D
Date	12.07.25	Scale	1 : 200	@ A3

ALM Architect
07443 476 967
anna@alm-architect.co.uk
www.alm-architect.co.uk
Beech Avenue, Northenden