

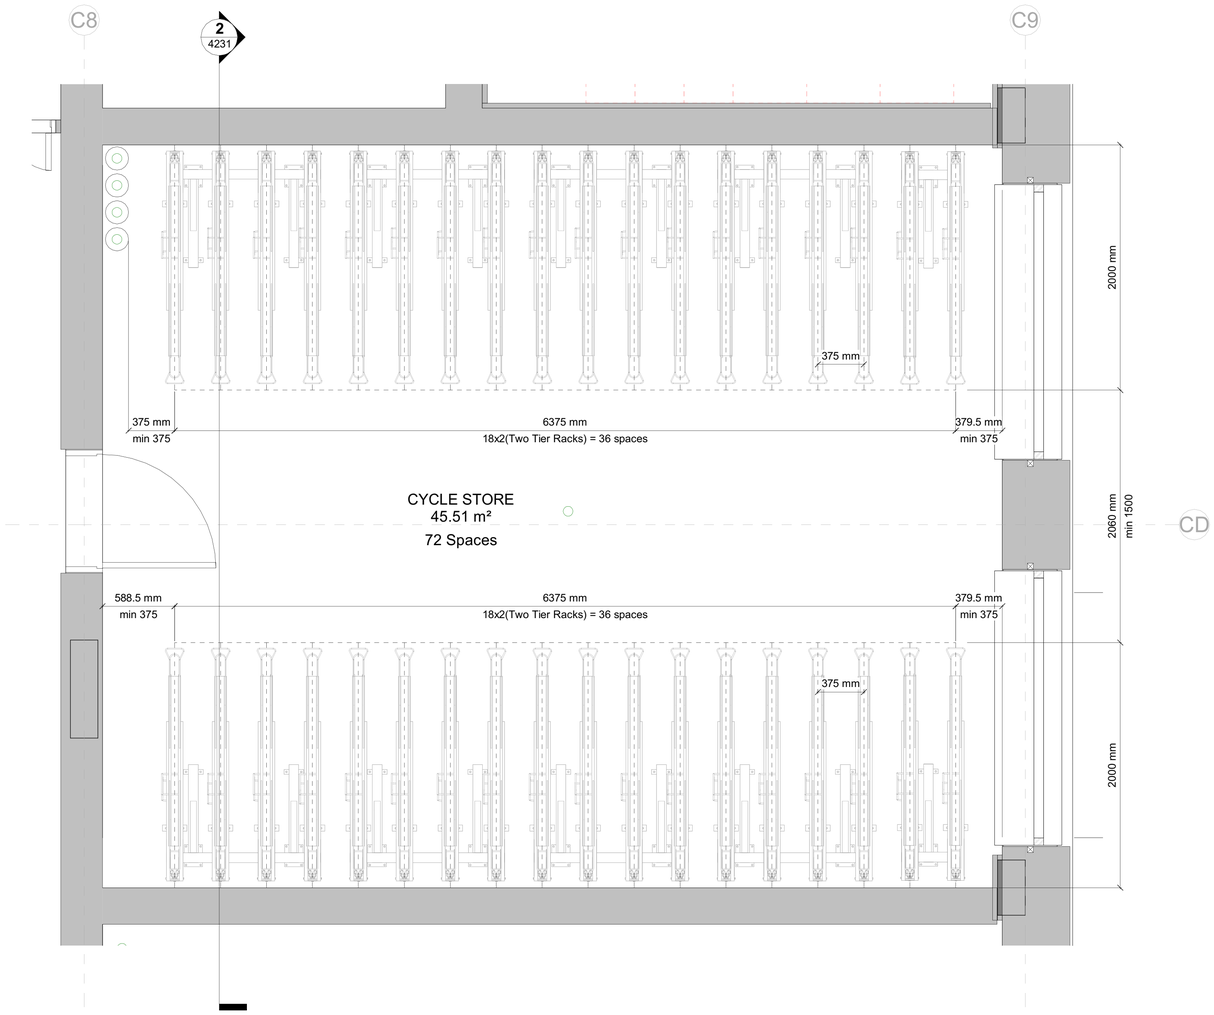


1 **Cycle Store Plan**
1 : 25

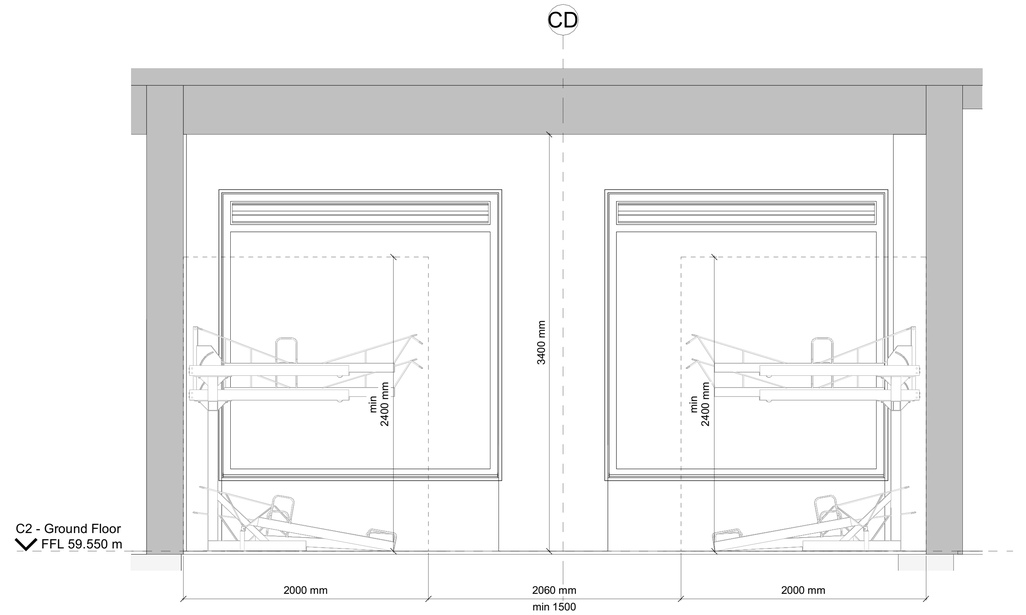

2 **Cycle Store Section**
1 : 25

Key Plan

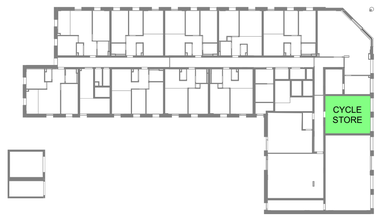

When this drawing GF-D-4231 *is issued in dwg it is an uncontrolled version issued to enable the recipient to prepare their own documents/models/drawings for which they are solely responsible. It is based on background information current at the time of issue.* ***Feilden Clegg Bradley Studios*** *accepts no liability for any such alterations or additions to or discrepancies arising out of changes to such background information which occur to that information after it is issued by* ***Feilden Clegg Bradley Studios****.*

Feil**denCle**ggBrad**leyStu**dios LLP
Manchester Office
Carver's Warehouse
Lower Ground Floor
77 Dale Street
Manchester
M1 2HG
t +44 161 883 2544
e manchester@fcbstudios.com

Rev	Status		Date	Chk by
P01	04	WS4b First Issue	17/09/26	KM

Job/Drawing No
18702-FCB-AB-GF-D-A-4231

Revision
P01

WYTHENSHAWE TOWN CENTRE: PLOT C2 THE BIRTLES
Cycle Store Layout

Status
04

Scale As indicated@A1
Date 17/09/26 Drawn FCBS MCR FCBS project no 2141-2

Do not scale All dimensions to be checked on site