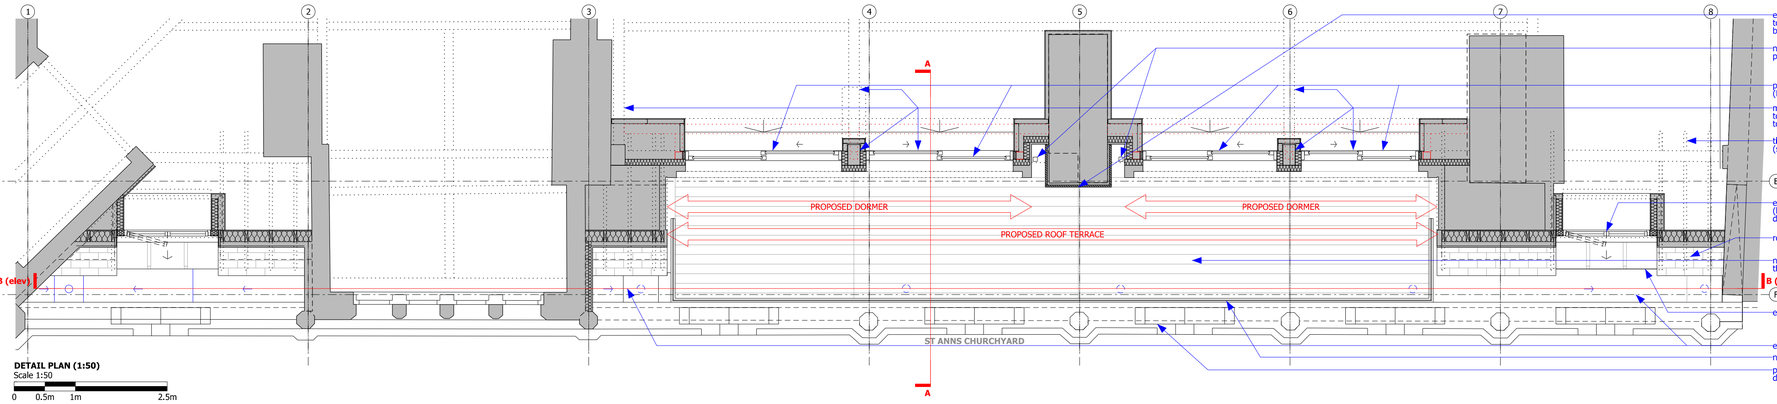
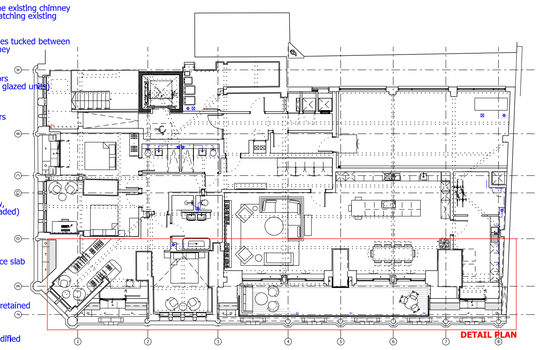
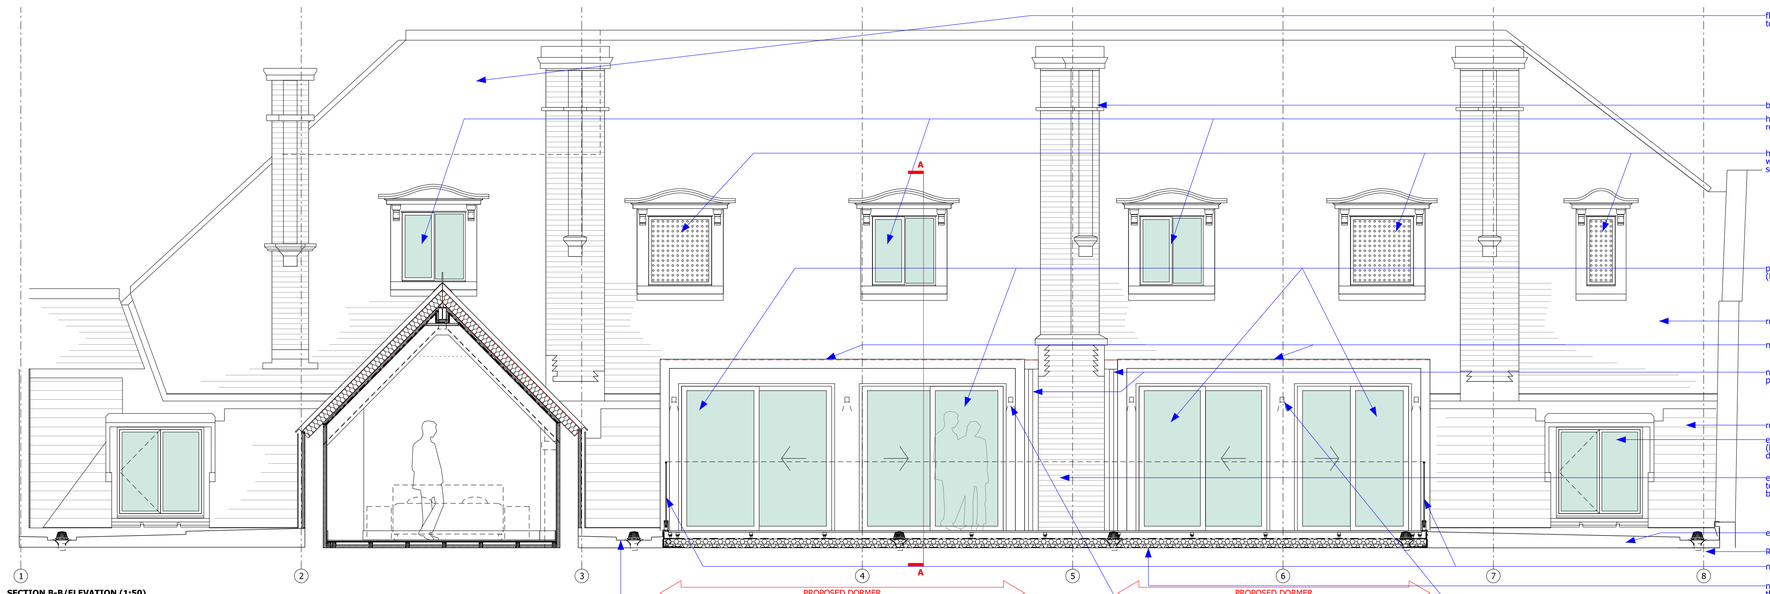


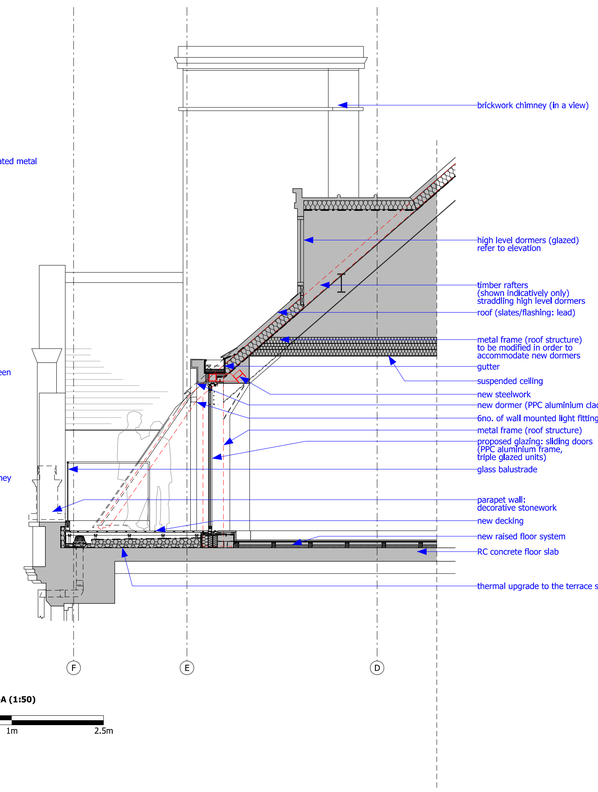

**DETAIL PLAN (1:50)**
Scale 1:50
0 0.5m 1m 2.5m




**KEY PLAN (1:200)**



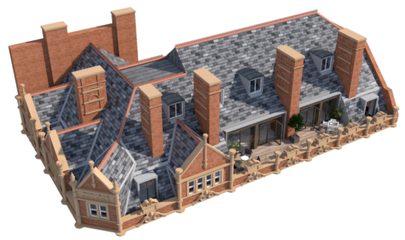

**SECTION B-B/ELEVATION (1:50)**
Scale 1:50
0 0.5m 1m 2.5m




**SECTION A-A (1:50)**
Scale 1:50
0 0.5m 1m 2.5m




**ELEVATION ST ANNS CHURCHYARD (1:125)**



**3D View - Proposed Roof**



**CGI - Proposed dormers - view from St Ann's Churchyard**

# LEVEL 04 - ROOF ARRANGEMENT/ELEVATION ALONG ST ANN'S CHURCHYARD AS PROPOSED

bridge architects

**address** 14 Old Mill Street, Manchester, M4 6DZ
**directors** Russell Bridge RIBA ARB Victoria Hilton ARB
**phone** 0161 879 2828 **web** www.bridgearchitects.com
**company #** 07793934 **email** info@bridgearchitects.com

**revision notes**
rev P01 - 2026-07-10 - WIP (Preliminary) Issue.
rev P02 - 2026-07-22 - External lights added, 2no. windows changed to louvres (High level dormers).
rev P03 - 2026-09-01 - 3no. of louvres to dormers changed to perforated metal screens.
rev P04 - 2026-09-21 - 1no. of louvre with perforated metal screen to the High level dormer (GL6) added.

PLANNING

| | | | |
|---|---|---|---|
| **project** | Winter's Buildings, Manchester | **drawing title** | Winter's Building - Proposed Dormers - as Proposed |
| **client** | The Winters Building Freehold Ltd | **drawing scale** | 1:50, 1:125, 1:200 @ A1; 1:100, 1:250, 1:400 @ A3 |
| **job no.** | 0277 | **drawing created** | June 2026 |
| **drawing no.** | al(05)201 | **drawing rev** | P04 |

bridge architects

This design and drawing is the copyright of bridge architects ltd and may not be reproduced in any form without prior written consent. Issue of the drawing does not impart any real or implied copyright licence.