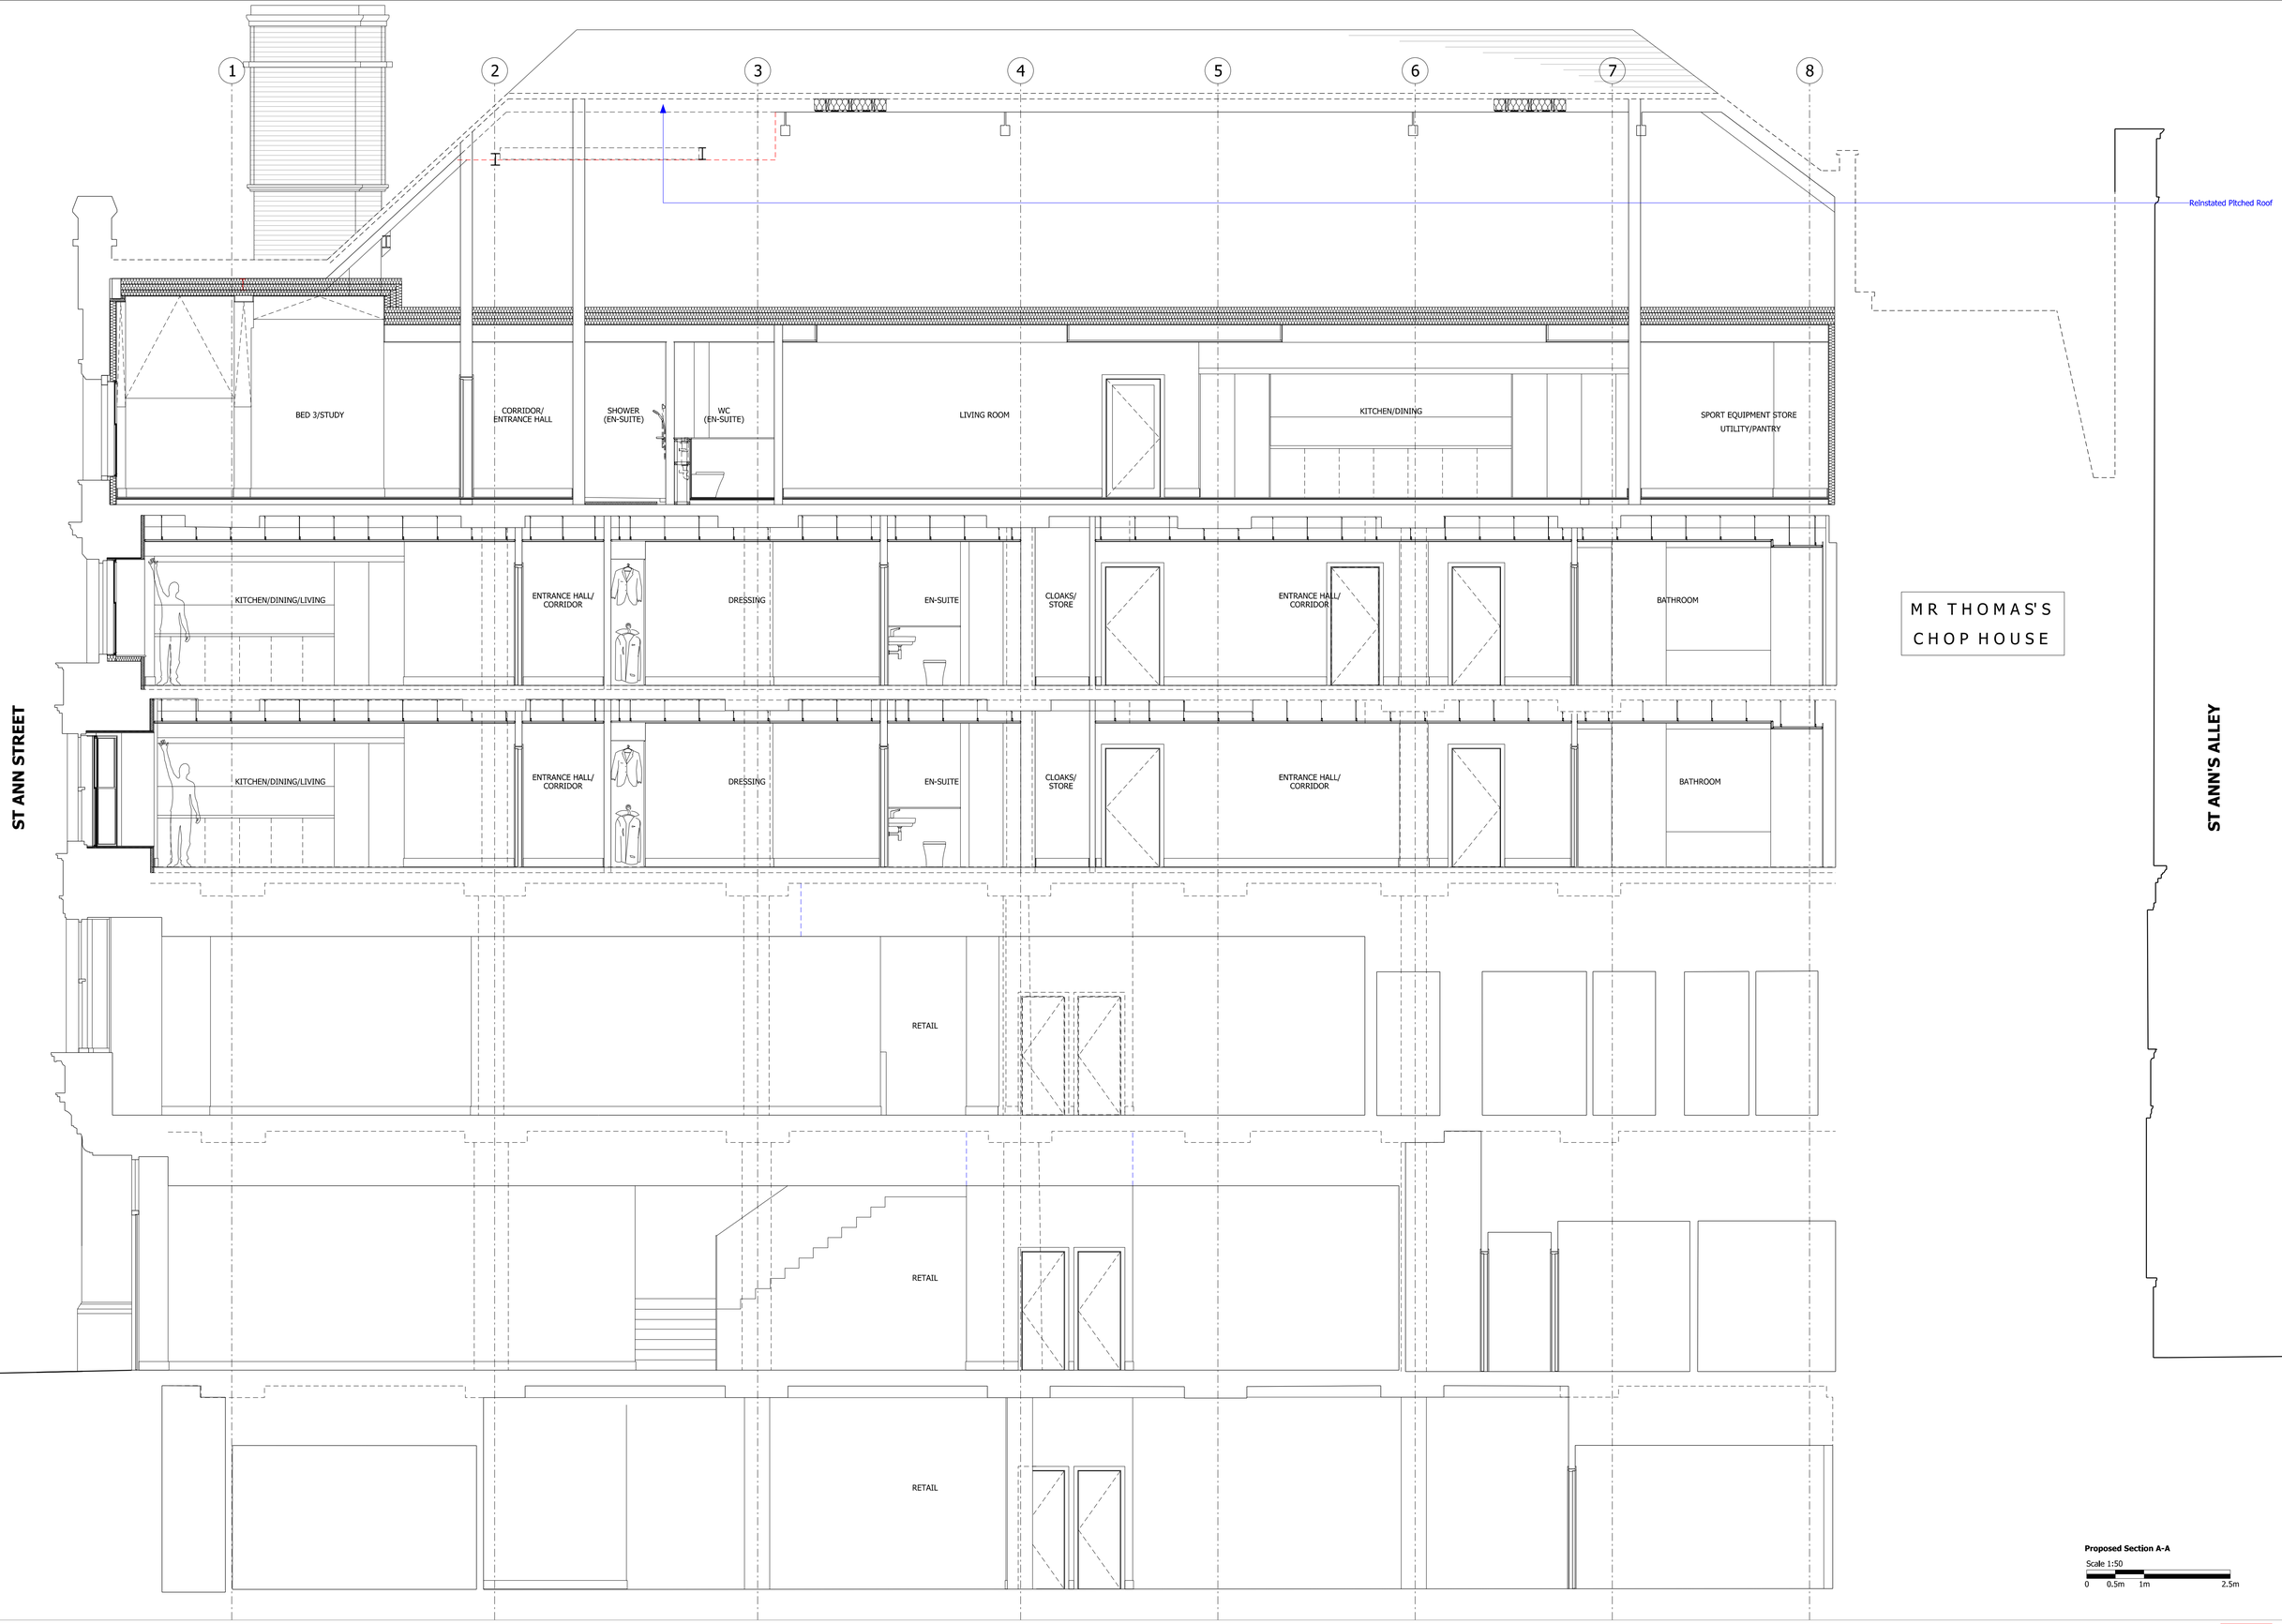



**Proposed Section A-A**

Scale 1:50

0 0.5m 1m 2.5m

bridge
architects

**address** 14 Old Mill Street, Manchester, M4 6DZ
**directors** Russell Bridge RIBA ARB Victoria Hilton ARB

**phone** 0161 879 2828 **web** www.bridgearchitects.com
**company #** 07793934 **email** info@bridgearchitects.com

**revision notes**
rev P01 - 2026-07-10 - WIP (Preliminary) Issue.
rev P02 - 2026-07-22 - General Revision; Internal Insulation & secondary glazing added.
rev P03 - 2026-09-21 - Section amended following changes to Level 04 layout.

| | | | |
|---|---|---|---|
| **project** | Winter's Buildings, Manchester | **drawing title** | Proposed Section A-A |
| **client** | The Winters Building Freehold Ltd | **drawing scale** | 1:50 @A1/ 1:100 @A3 |
| **job no.** | 0277 | **drawing created** | June 2026 |
| **drawing no.** | al(05)120 | **drawing rev** | P03 |

PLANNING

bridge
architects

This design and drawing is the copyright of bridge architects ltd and may not be reproduced in any form without prior written consent. Issue of the drawing does not import any real or implied copyright licence.