
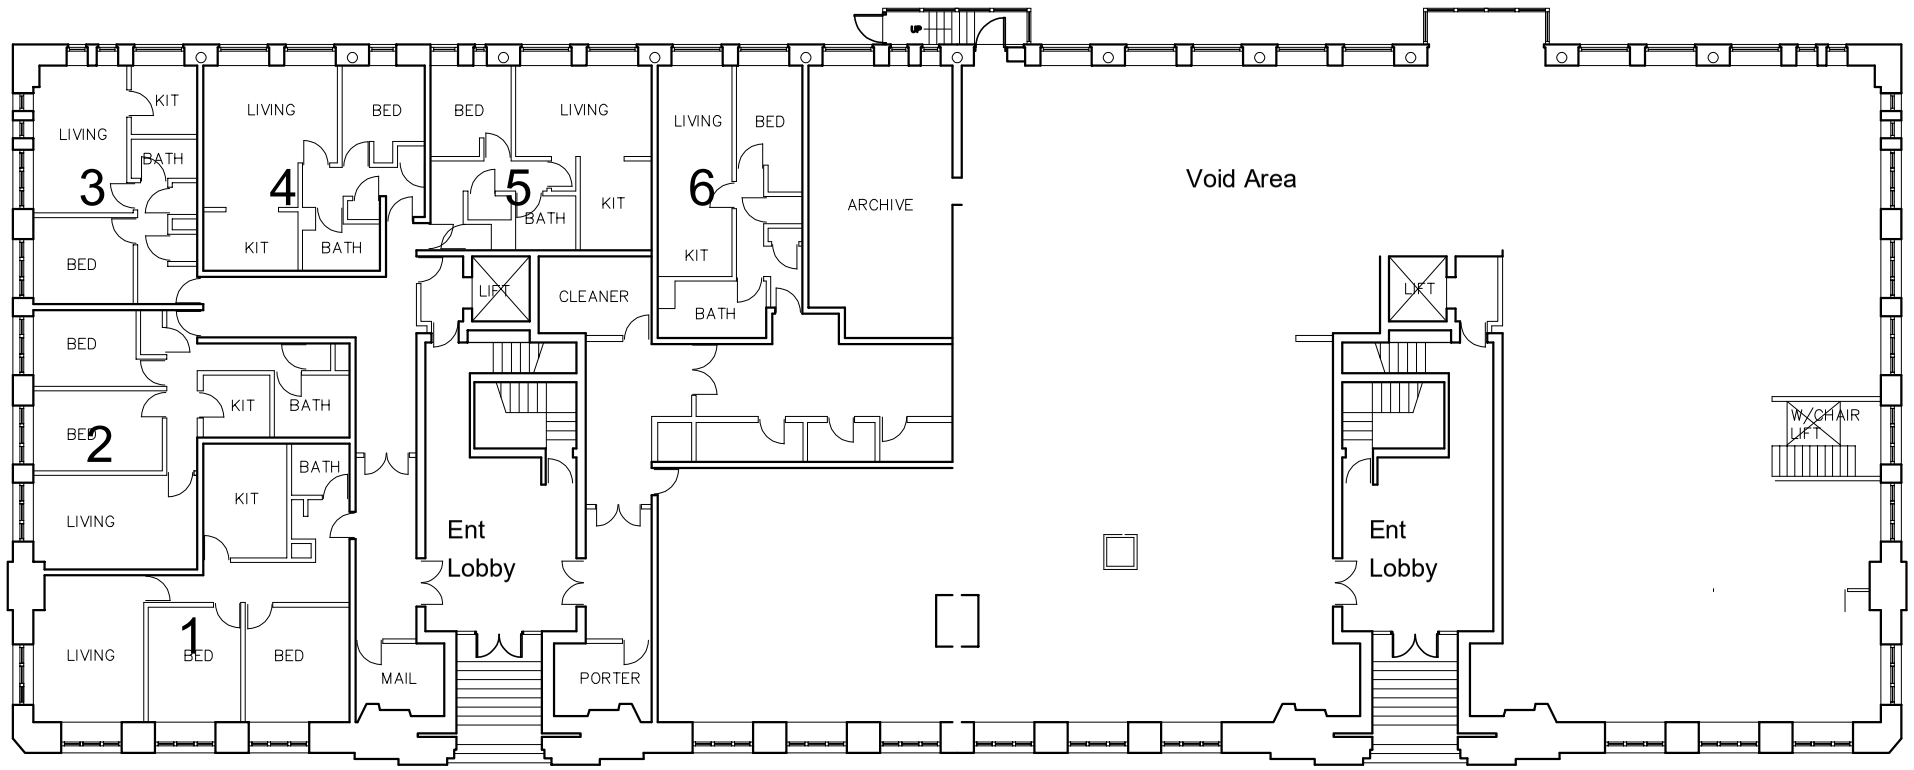


GROUND FLOOR

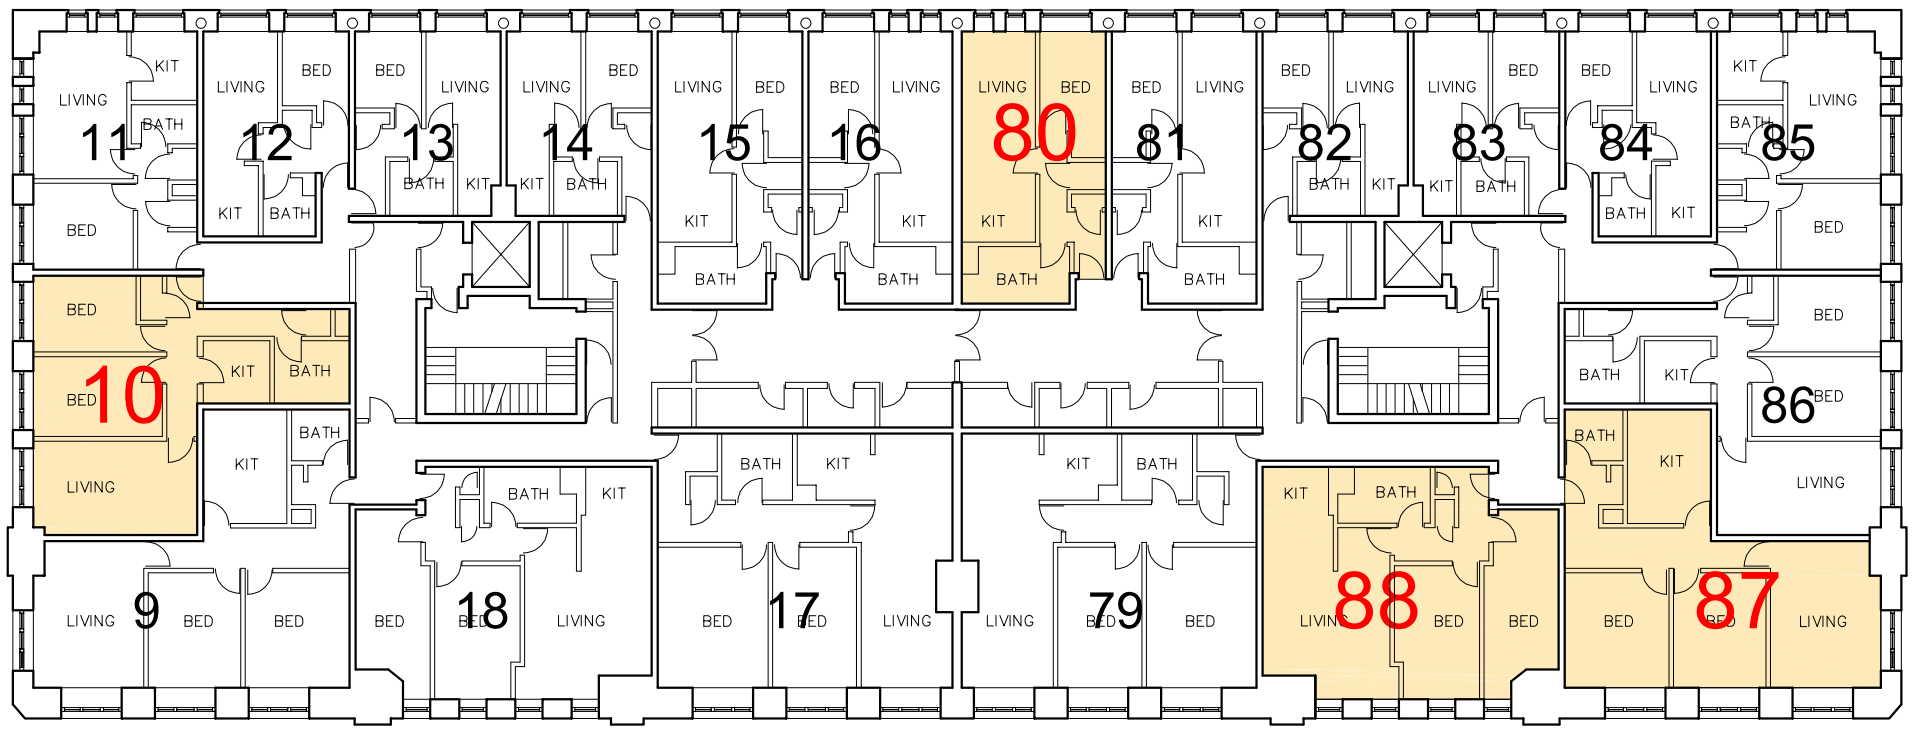

1st FLOOR

NOTES

A3

PLANS DRAWN FROM RECORD DRAWINGS
NOT FROM SURVEY
DO NOT SCALE

REV A 11/09/26 RW FLATS 80 & 87 ADDED

rev	date	by	description

contract

NEW SECONDARY GLAZING
INDIA HOUSE
WHITWORTH STREET
MANCHESTER

client

THE GUINNESS PARTNERSHIP

drwg no.	rev.	date
7894/ 02	A	JUNE 26
scales	drawn	checked
1/ 250 @ A3	RW	

subject

GROUND AND FIRST FLOOR
EXISTING PLANS

Warburton associates
Chartered Architects
The Old Police Station, 62 Chapel Street, MANCHESTER M3 7AA
Tel: 0161 833 9345 Fax: 0161 831 7584 mail@warburtonassociates.com