

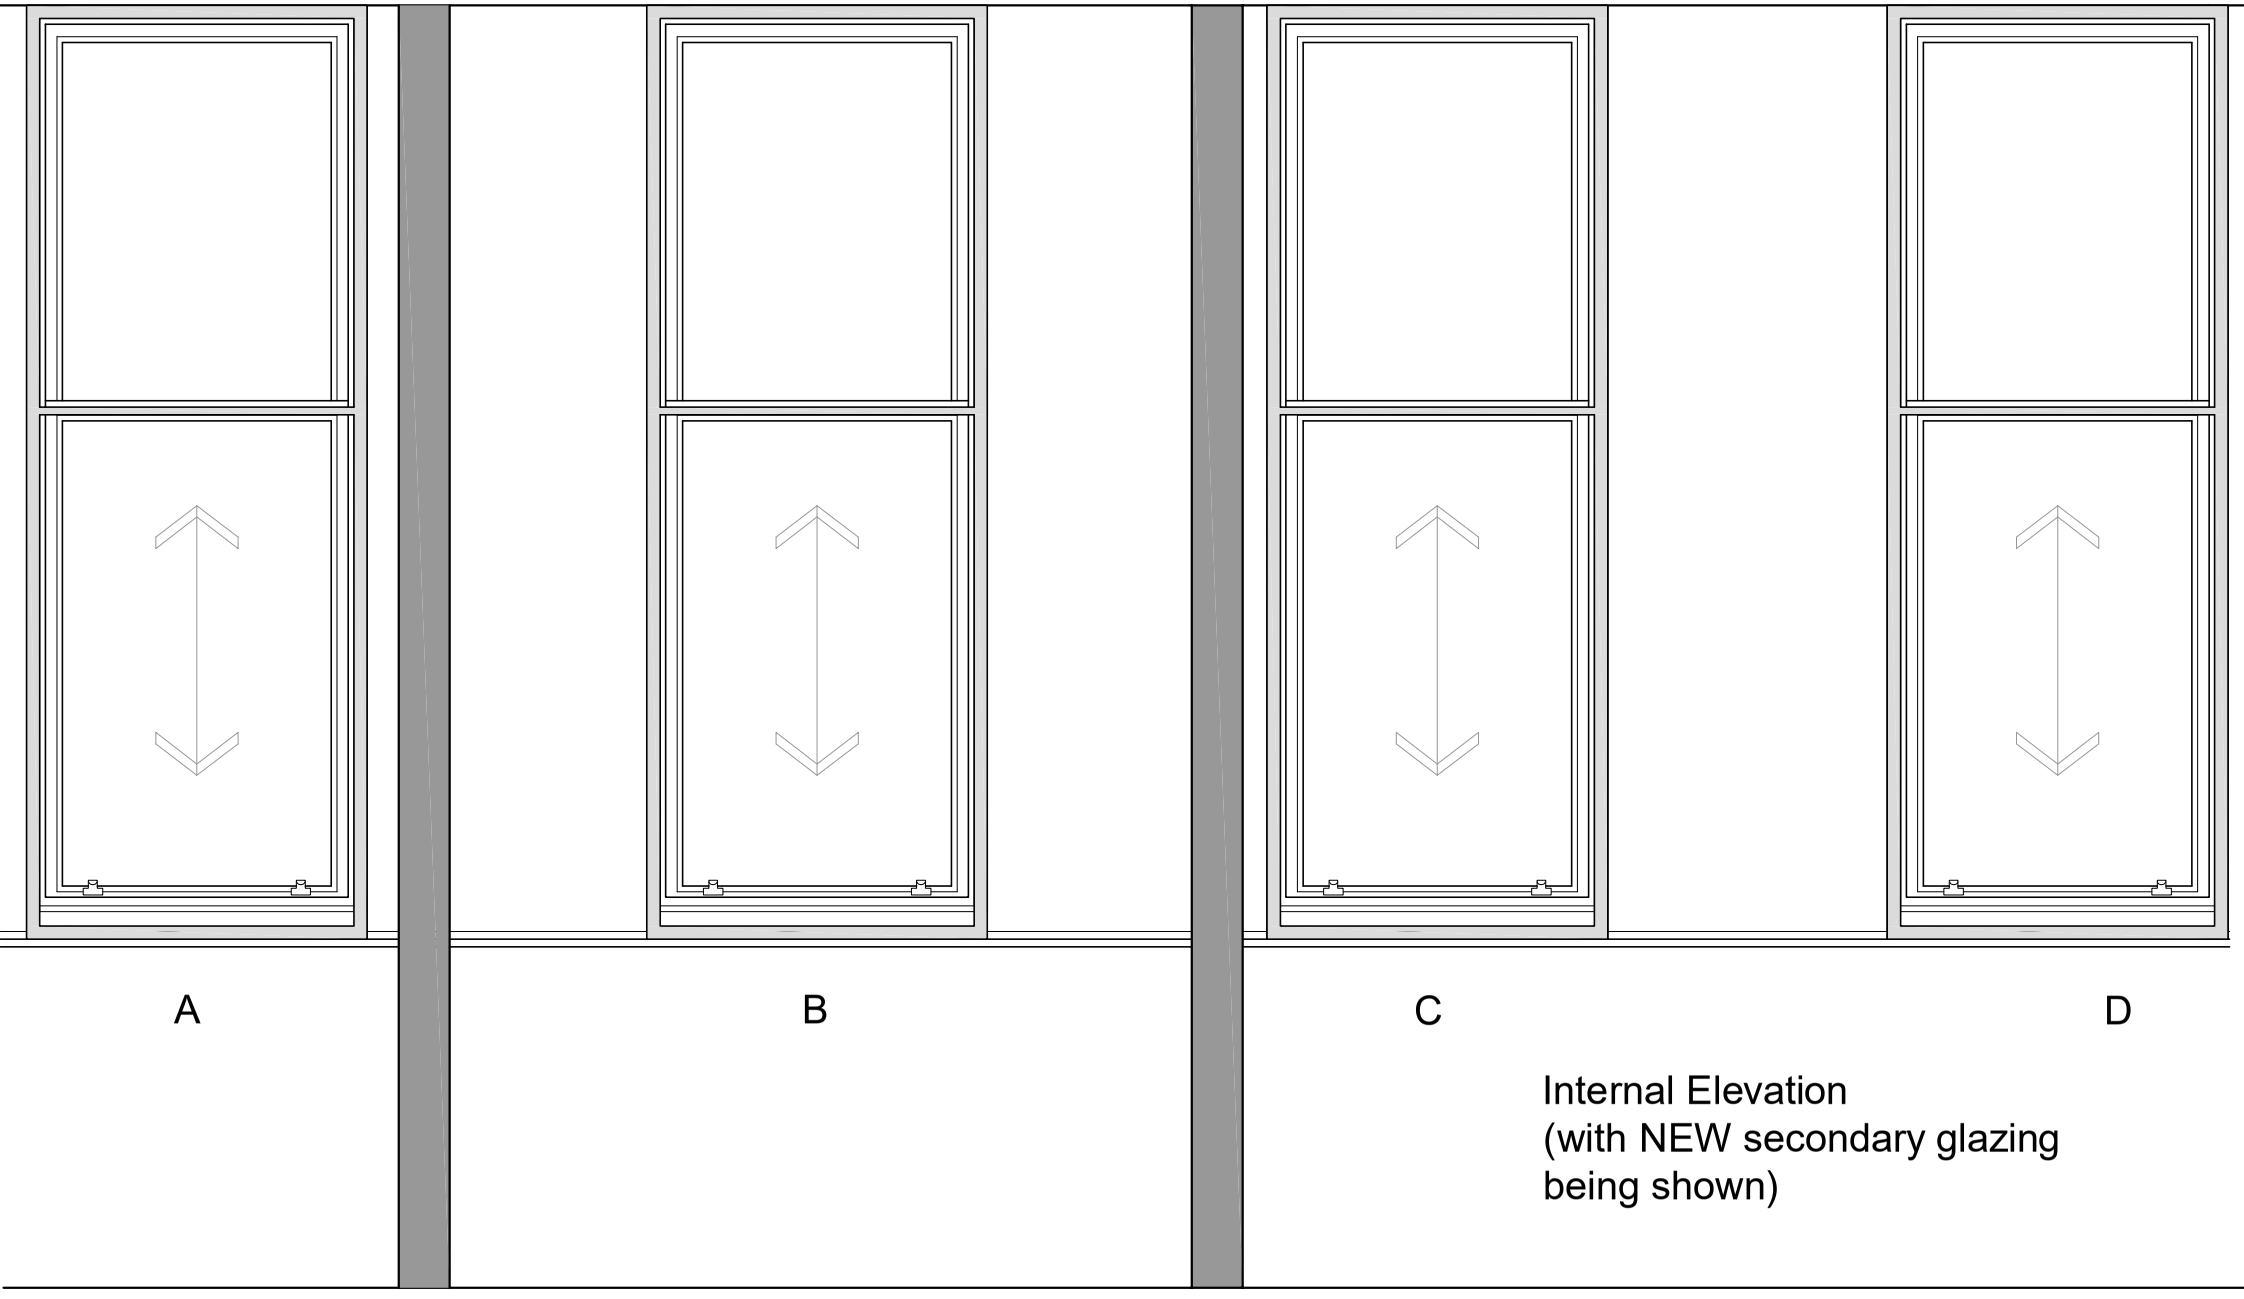


Internal Elevation
(with NEW secondary glazing
being shown)

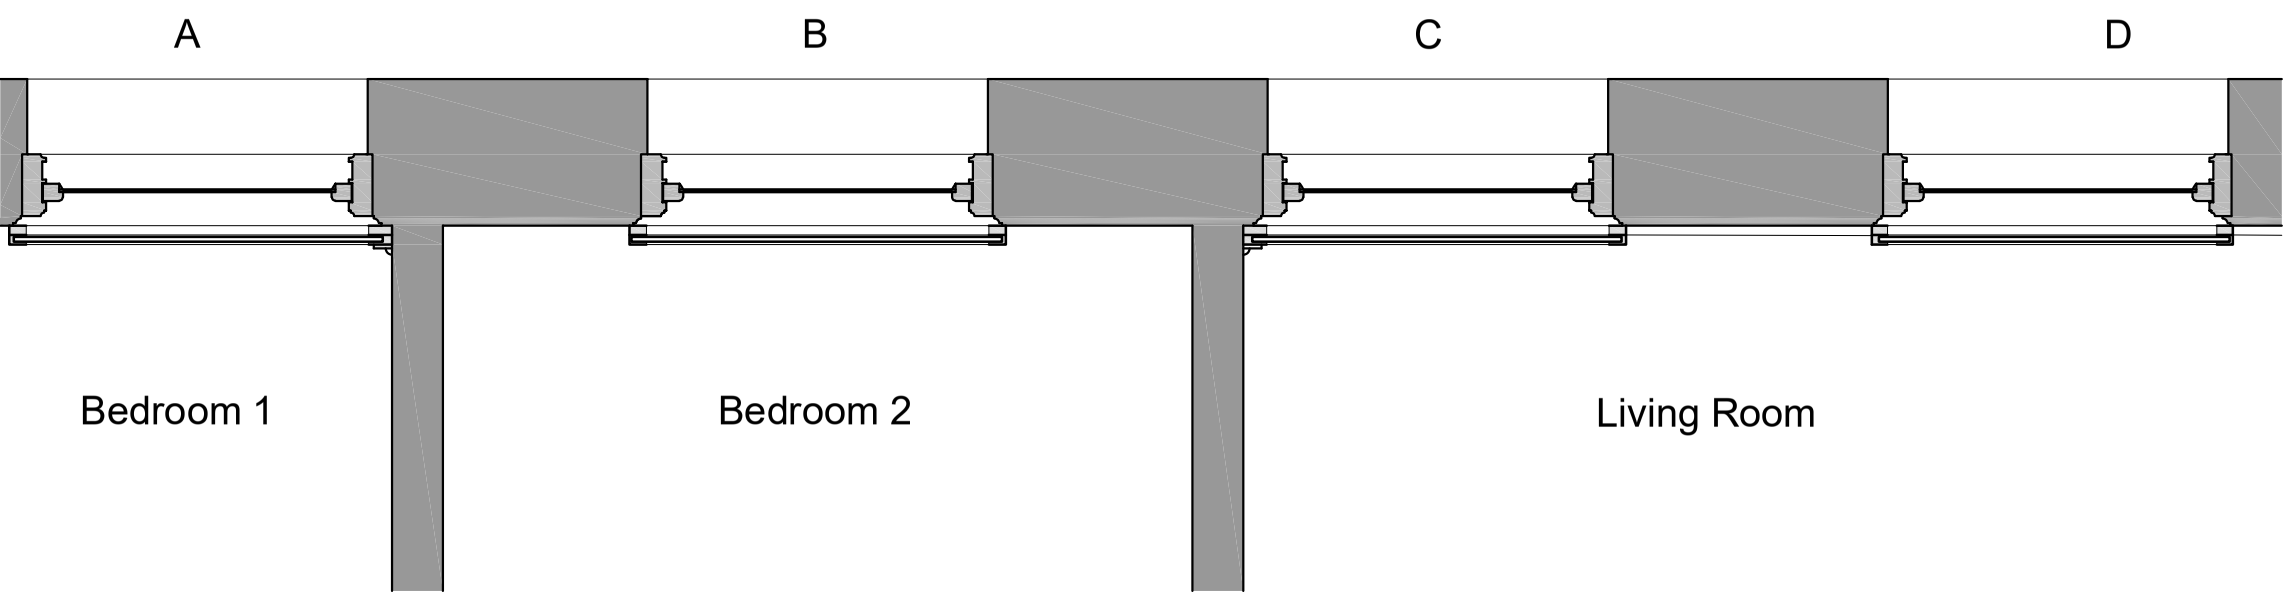

Flat 88

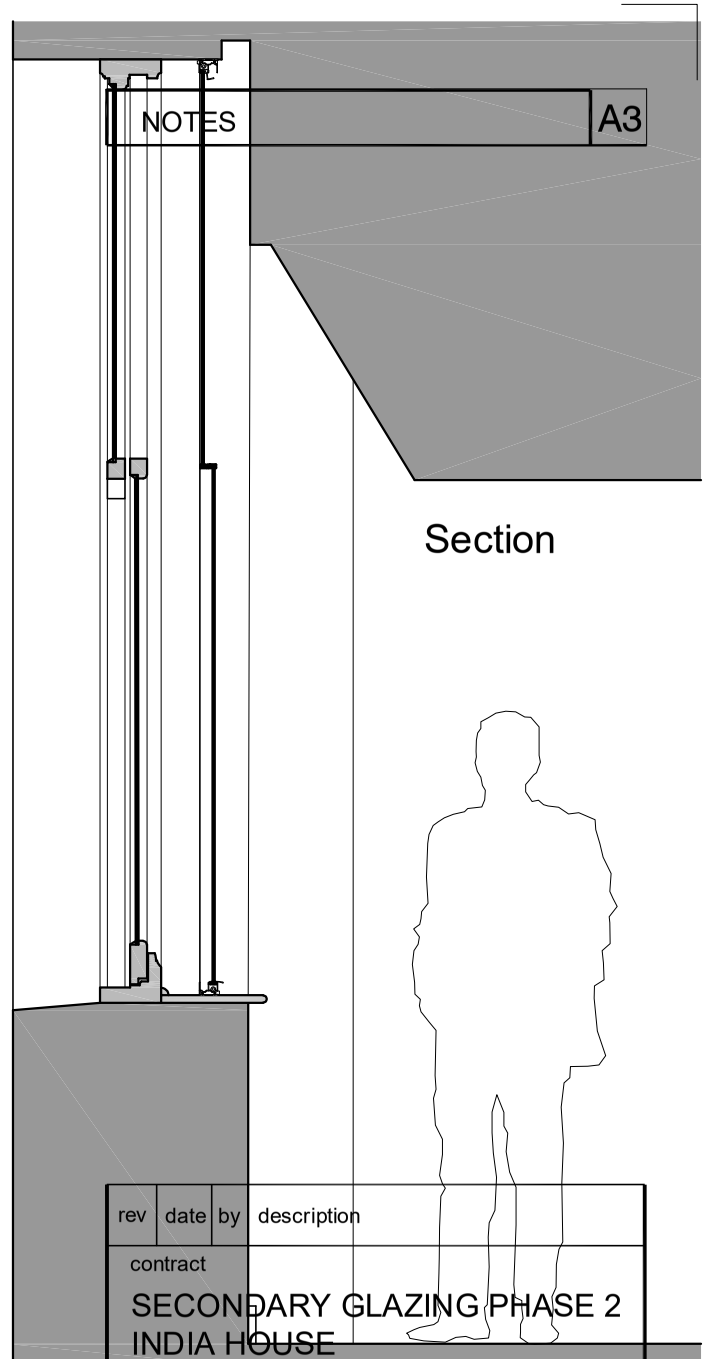

Section

rev	date	by	description

contract

SECONDARY GLAZING PHASE 2
INDIA HOUSE
WHITWORTH STREET
MANCHESTER

client

THE GUINNESS PARTNERSHIP

drwg no.	rev.	date
7894/ 16		JULY 26

scales	drawn	checked
1/ 20 @A3	RW	

subject

FLAT 88 - TYPE 4
PROPOSED WINDOW DETAILS
with NEW secondary glazing shown

Warburton associates
Chartered Architects
The Old Police Station, 62 Chapel Street, MANCHESTER M3 7AA
Tel: 0161 833 9345 Fax: 0161 831 7584 mail@warburtonassociates.com