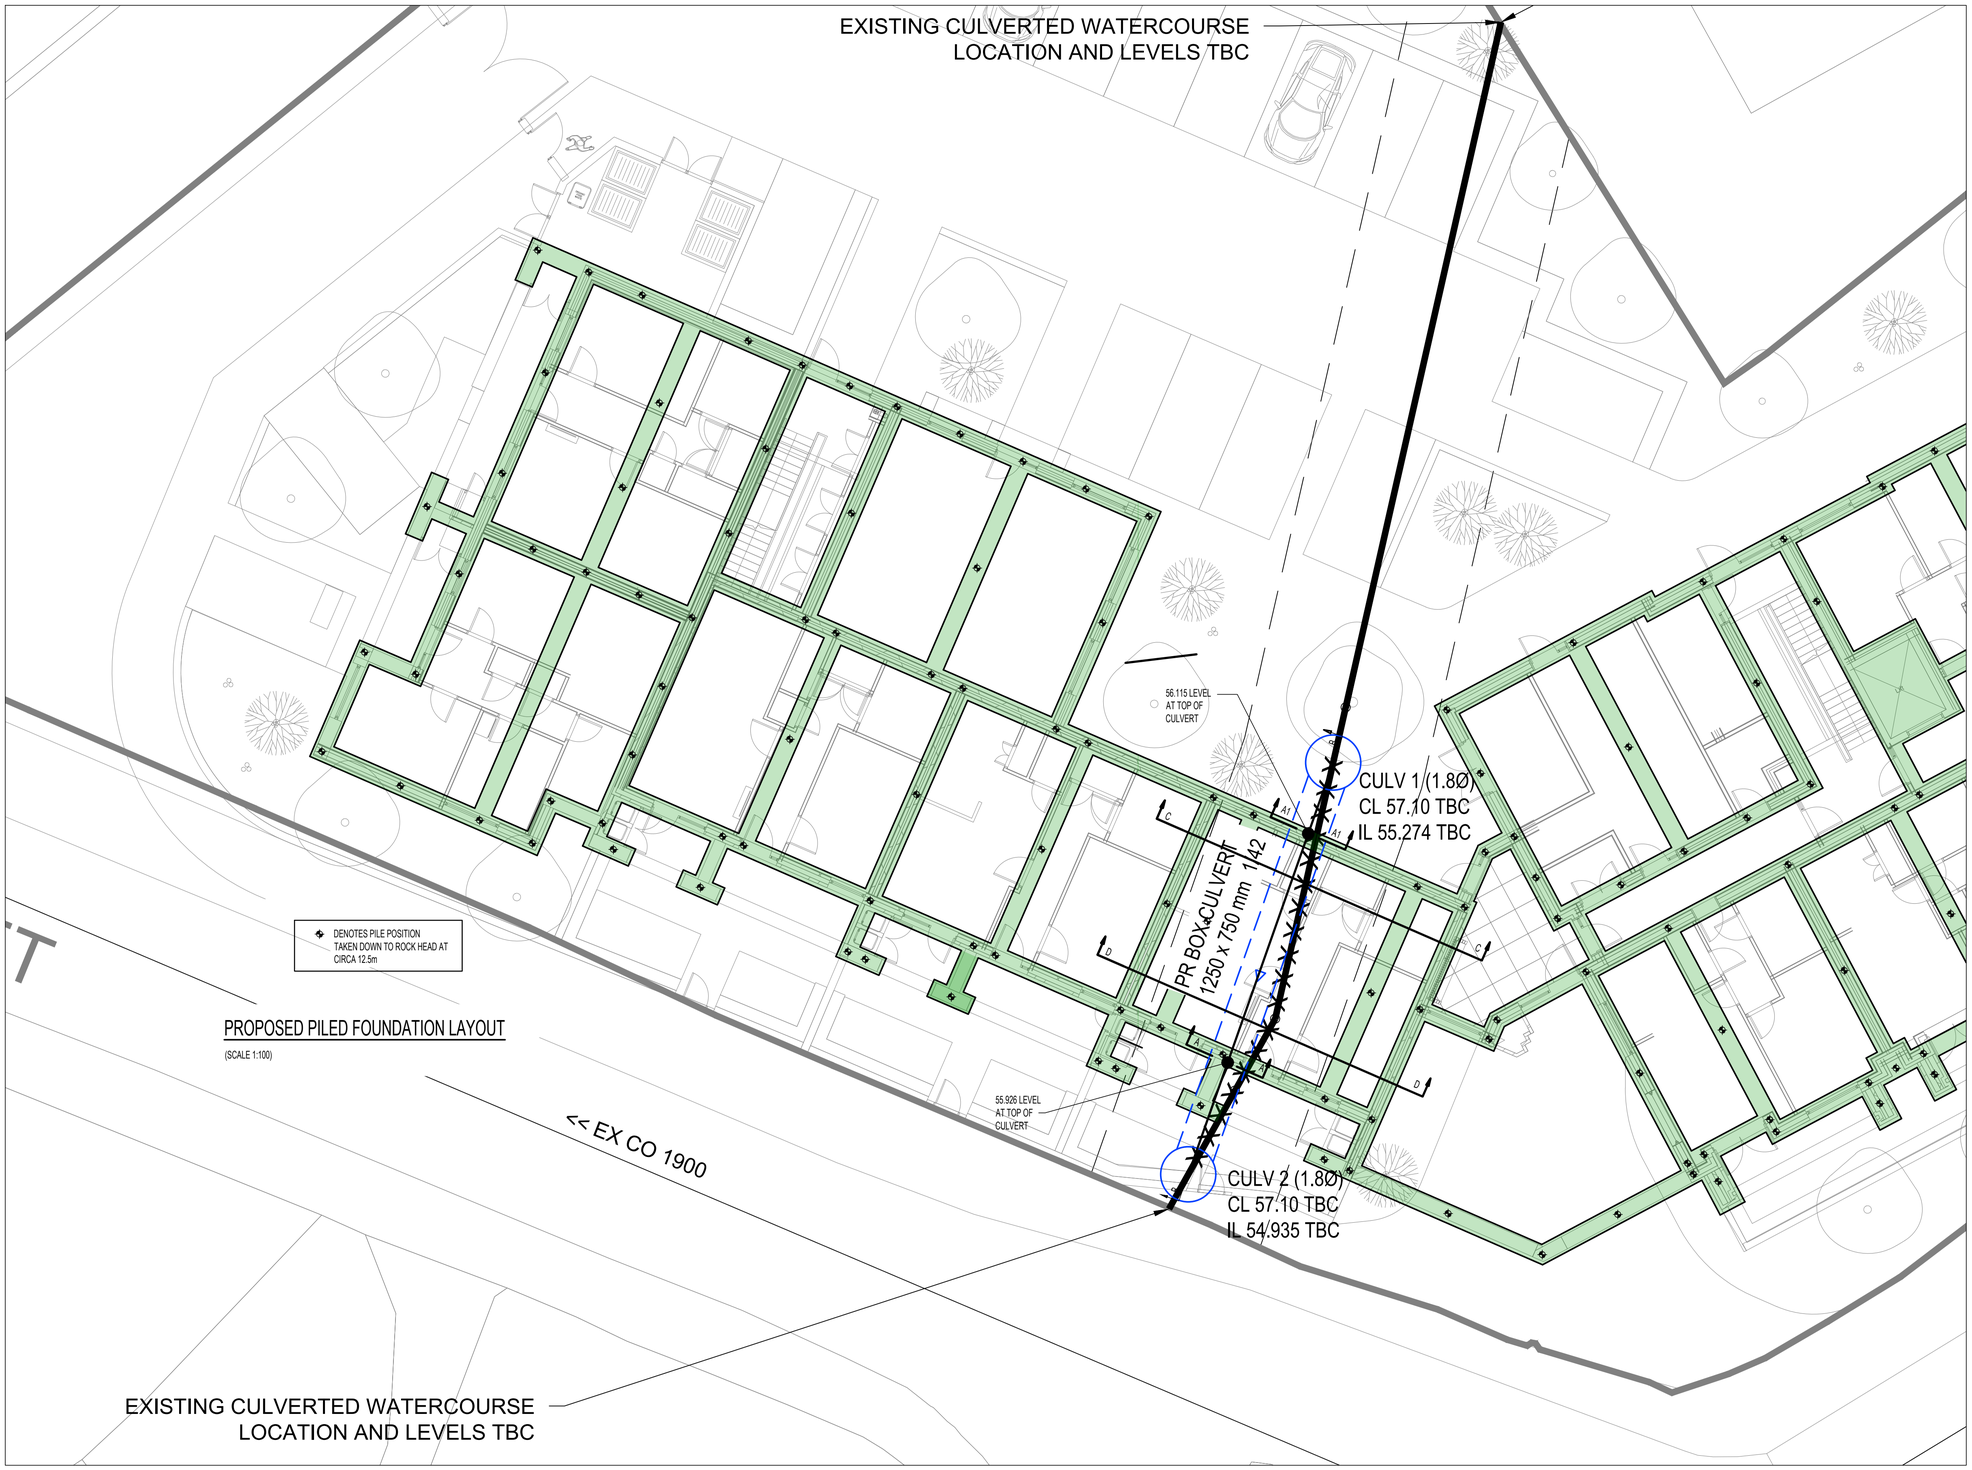


GENERAL NOTES

DO NOT SCALE OFF THIS DRAWING

THIS DRAWING TO READ IN CONJUNCTION WITH ALL RELEVANT STRUCTURAL AND ARCHITECTURAL DRAWINGS AND SPECIFICATIONS.

ALL DIMENSIONS TO BE CHECKED ON SITE BY THE CONTRACTOR / FABRICATOR PRIOR TO COMMENCEMENT OF WORKS.

ALL DIMENSIONS ARE IN MILLIMETRES UNLESS STATED OTHERWISE.

ALL WORKS TO BE CARRIED OUT IN STRICT ACCORDANCE WITH THE ENGINEER'S SPECIFICATIONS, RELEVANT BRITISH STANDARDS, STATUTORY HEALTH AND SAFETY/C.D.M. REGULATIONS, RELEVANT CODES OF PRACTICE AND THE CURRENT EDITION OF THE BUILDING REGULATIONS.

FOR FINAL SETTING OUT INFORMATION RELATING TO GRID LINES AND WALL POSITIONS REFER TO THE ARCHITECT'S DRAWINGS.

DRAINAGE KEY

PROPOSED BOX CULVERT

EXISTING CULVERTED WATERCOURSE

Rev	Description	Date	By	Chkd
P01	PRELIMINARY ISSUE	22.07.26	AM	WB

Drawing Status

PRELIMINARY DRAWING

Sutcliffe

Structural & Civil Engineering
Geotechnical & Environmental Investigations
Building Surveying
Pre Planning Services

Liverpool Head Office: 0151 227 5155
Manchester Office: 0161 817 5160
North Wales Office: 01978 664 071
London Office: 020 3074 4320

www.sutcliffe.co.uk

Client

JIGSAW HOMES

Project

OLDHAM ROAD
MILES PLATTING

Drawing Title

PROPOSED CULVERT PLAN

Date	Drawn By	Checked By	
JULY 26	AM	WB	
Scale at A1	Project Number	Status	Revision
AS NOTED	34901		P01

Sheet Number

34901-SUT-ZZ-FN-DR-S-2012