
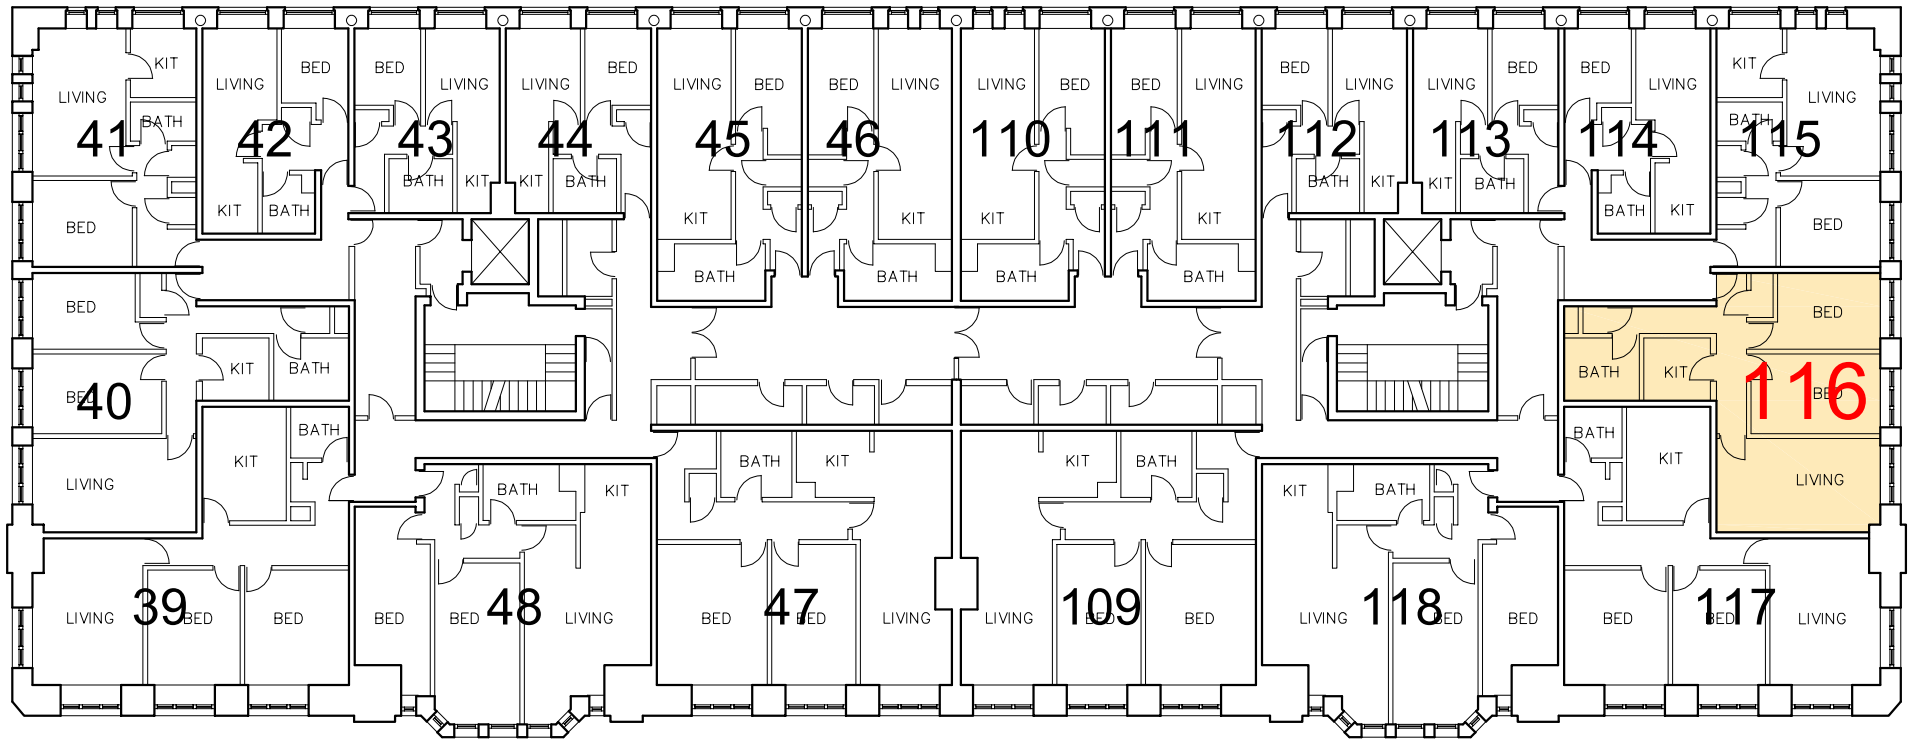


4th FLOOR

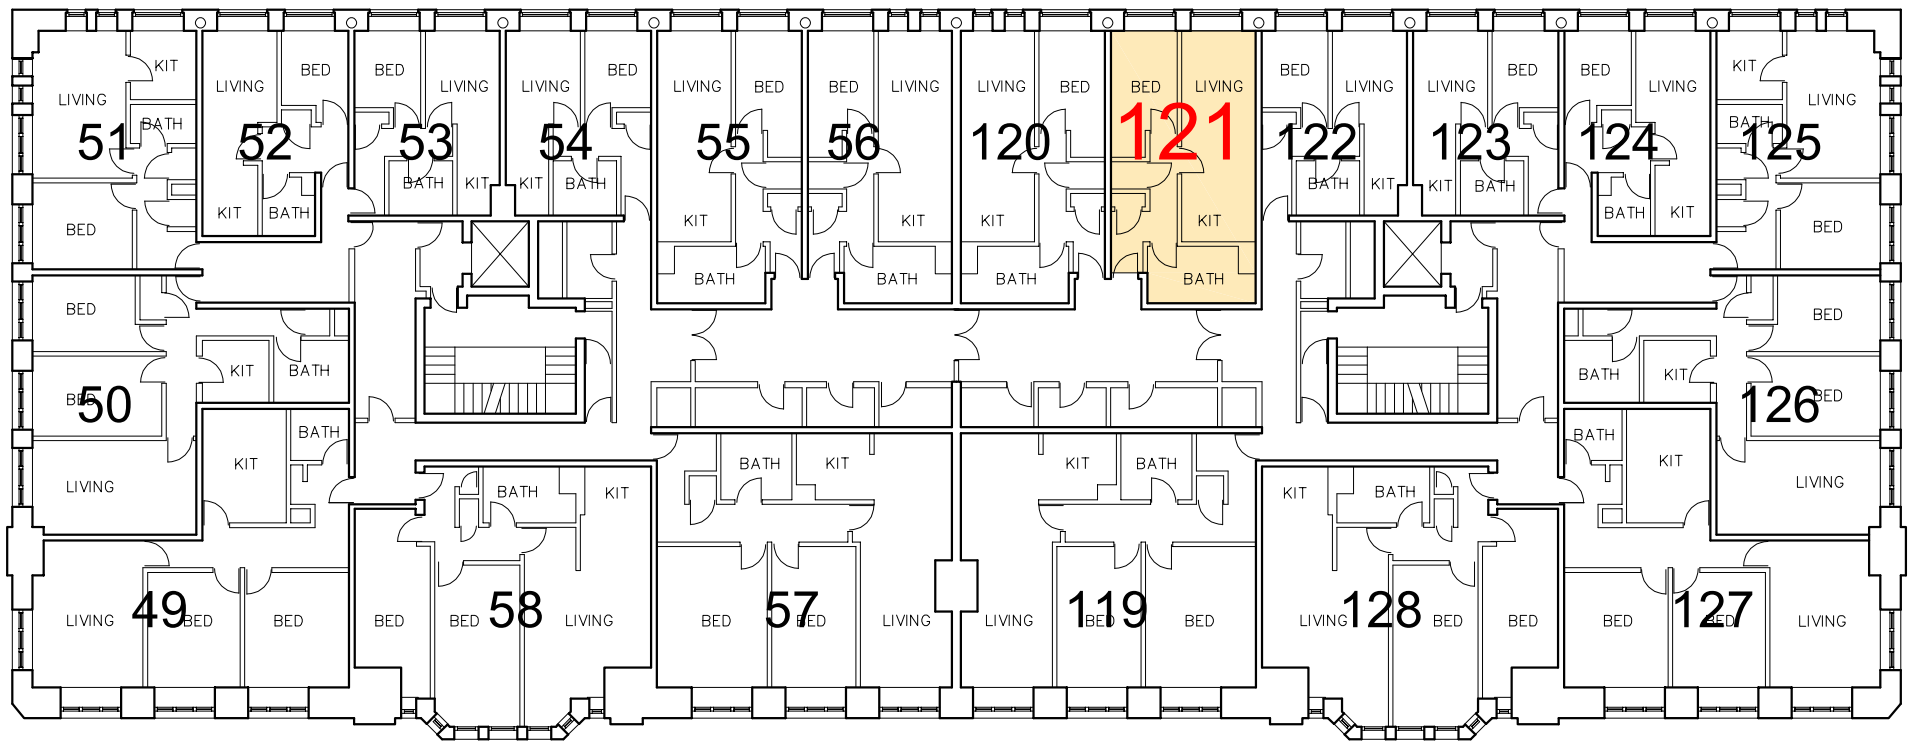

5th FLOOR

NOTES

A3

PLANS DRAWN FROM RECORD DRAWINGS
NOT FROM SURVEY
DO NOT SCALE

rev	date	by	description

contract

NEW SECONDARY GLAZING
INDIA HOUSE
WHITWORTH STREET
MANCHESTER

client

THE GUINNESS PARTNERSHIP

drwg no.	rev.	date
7894/ 04		JUNE 26
scales: 1/ 250 @ A3	drawn: RW	checked

subject

FOURTH AND FIFTH FLOOR
EXISTING PLANS

Warburton associates
Chartered Architects
The Old Police Station, 62 Chapel Street, MANCHESTER M3 7AA
Tel: 0161 833 9345 Fax: 0161 831 7584 mail@warburtonassociates.com