


Flat 10, 19, 59, 87, 116 & 139

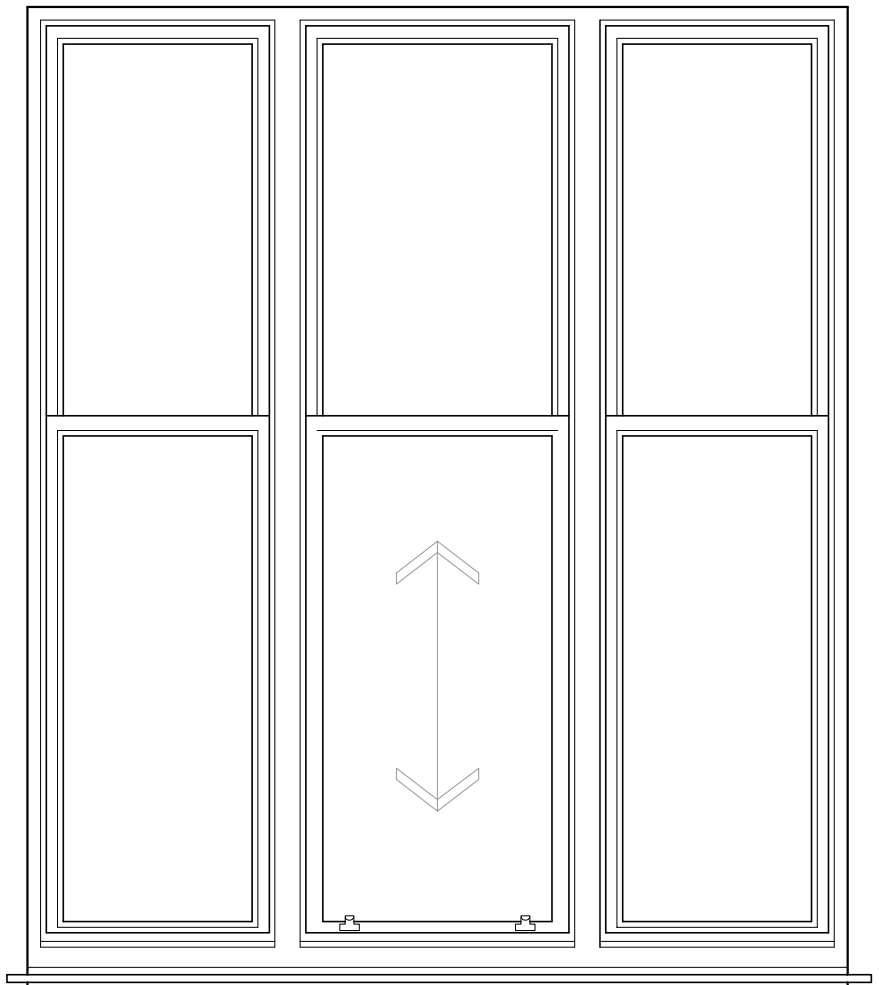


Internal Elevation
(without current secondary glazing being shown)

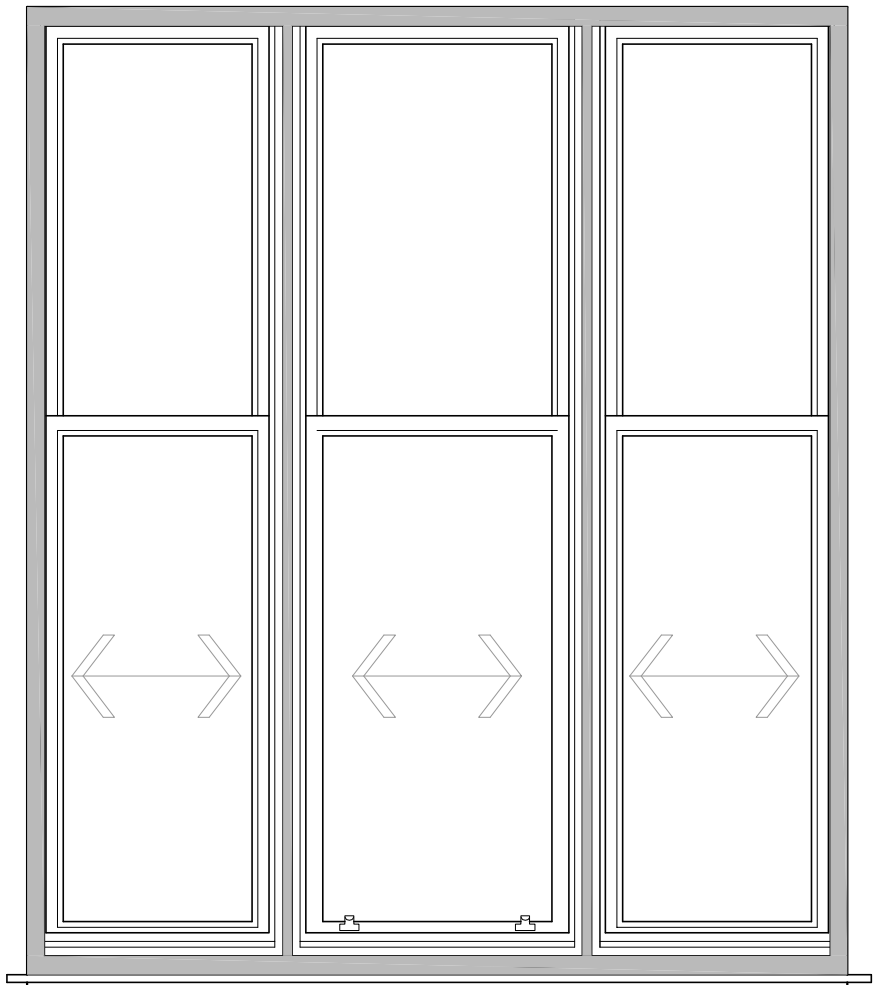


Internal Elevation
(with current secondary glazing being shown)

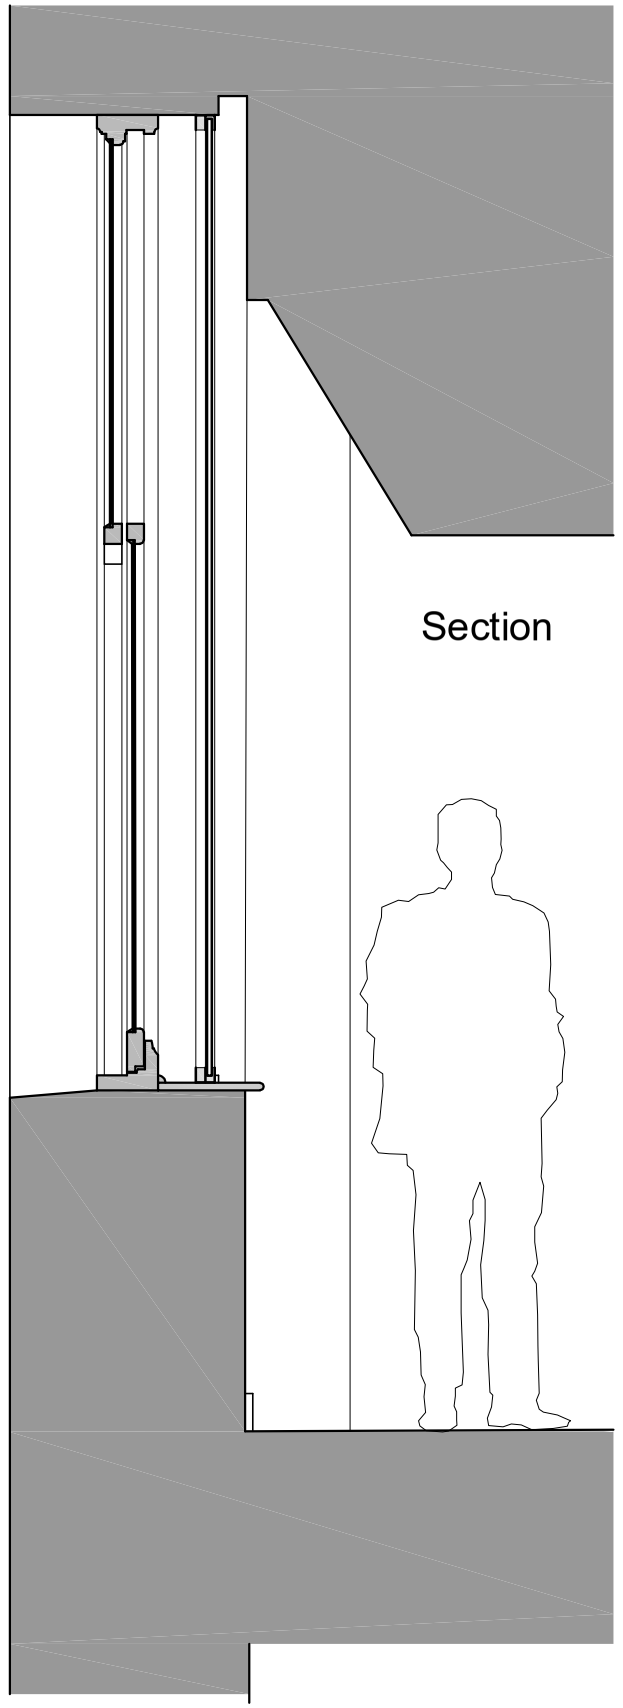

Section

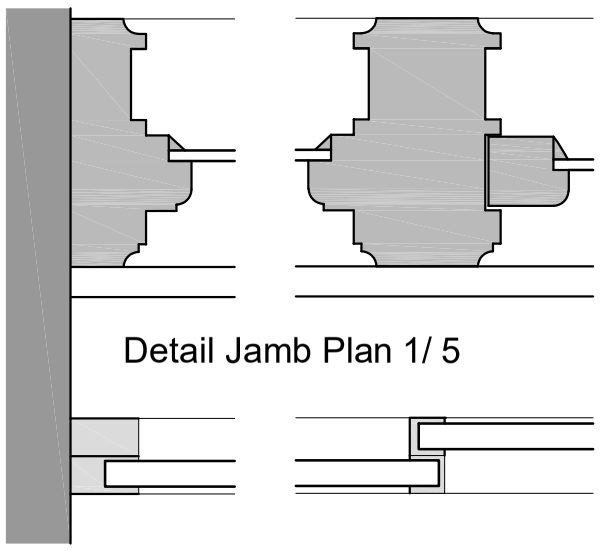

Detail Jamb Plan 1/ 5

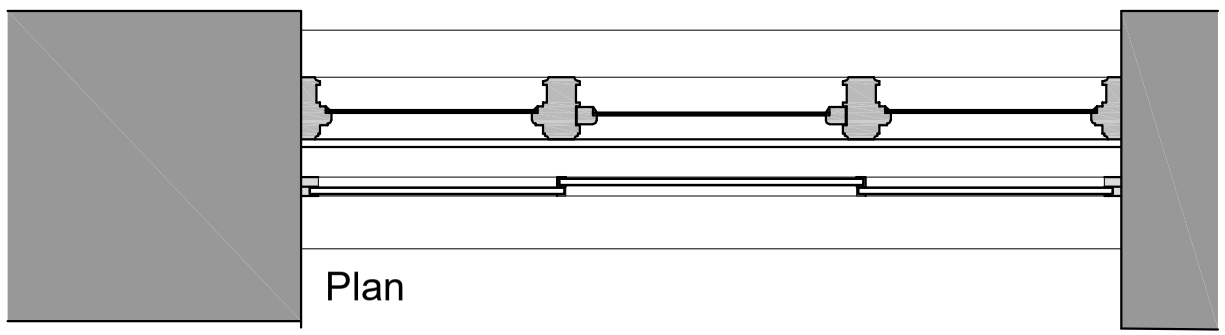

Plan

NOTES

A3

REV 1 SEPT 26 FLAT NOS. AMENDED

rev	date	by	description

contract

SECONDARY GLAZING PHASE 2
INDIA HOUSE
WHITWORTH STREET
MANCHESTER

client

THE GUINNESS PARTNERSHIP

drwg no.	rev.	date
7894/ 08	A	JULY 26
scales: 1/ 20 @ A3	drawn: RW	checked

subject

TYPE 1
FLATS 10, 19, 59, 87, 116 & 139
EXISTING WINDOW DETAILS

Warburton associates wa
Chartered Architects
The Old Police Station, 62 Chapel Street, MANCHESTER M3 7AA
Tel: 0161 833 9345 Fax: 0161 831 7584 mail@warburtonassociates.com