
title	drwg no.	rev
LOCATION PLAN	7894/ 01	

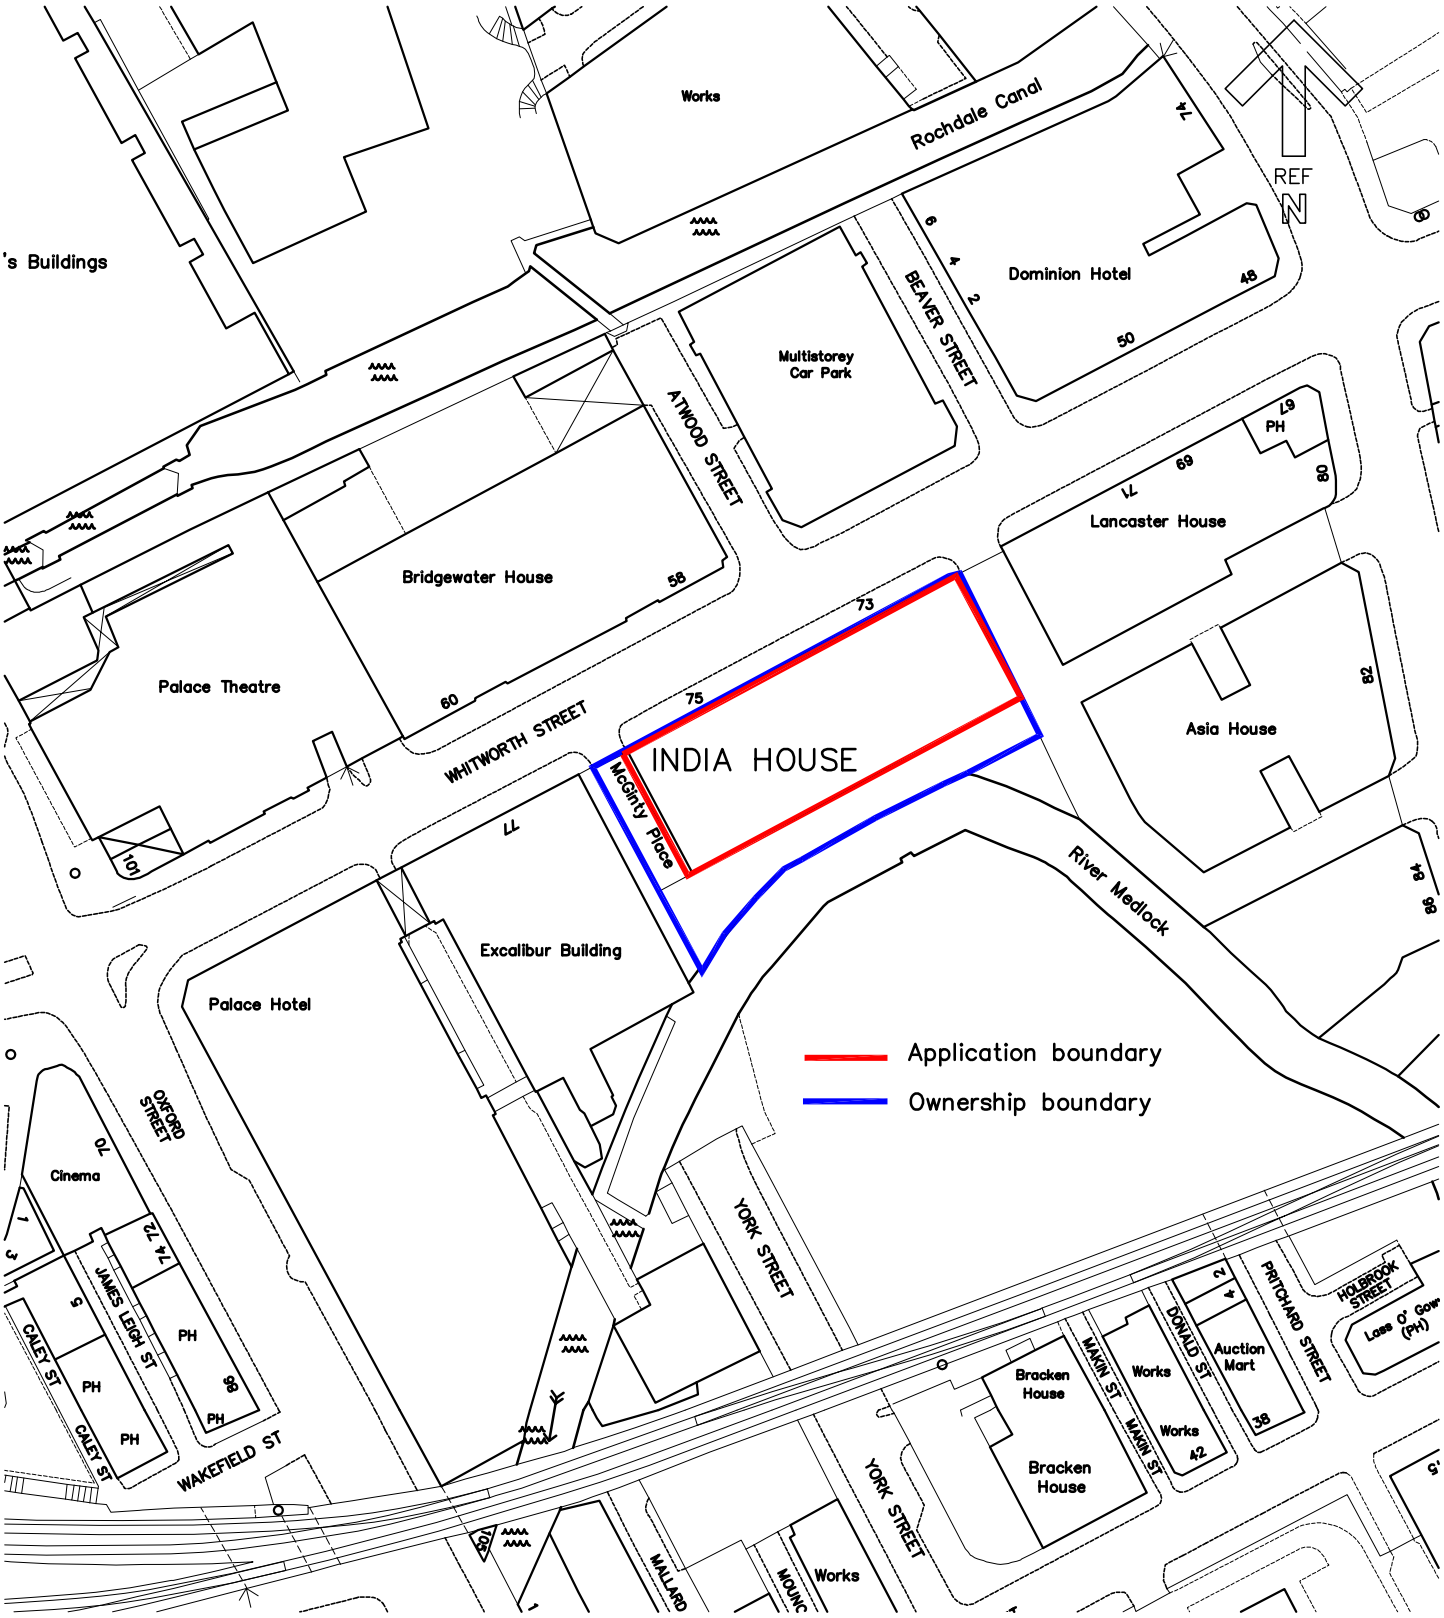

rev	date	by	description

contract	scale
SECONDARY GLAZING PHASE 2 INDIA HOUSE WHITWORTH STREET MANCHESTER M1	1/ 1250 @ A4
	date JUNE 26
client THE GUINNESS PARTNERSHIP	drawn RW / checked

Warburton associates
Chartered Architects
The Old Police Station, 62 Chapel Street, MANCHESTER M3 7AA
Tel: 0161 833 9345 Fax: 0161 831 7584 mail@warburtonassociates.com