


SIDE ELEVATION (West)

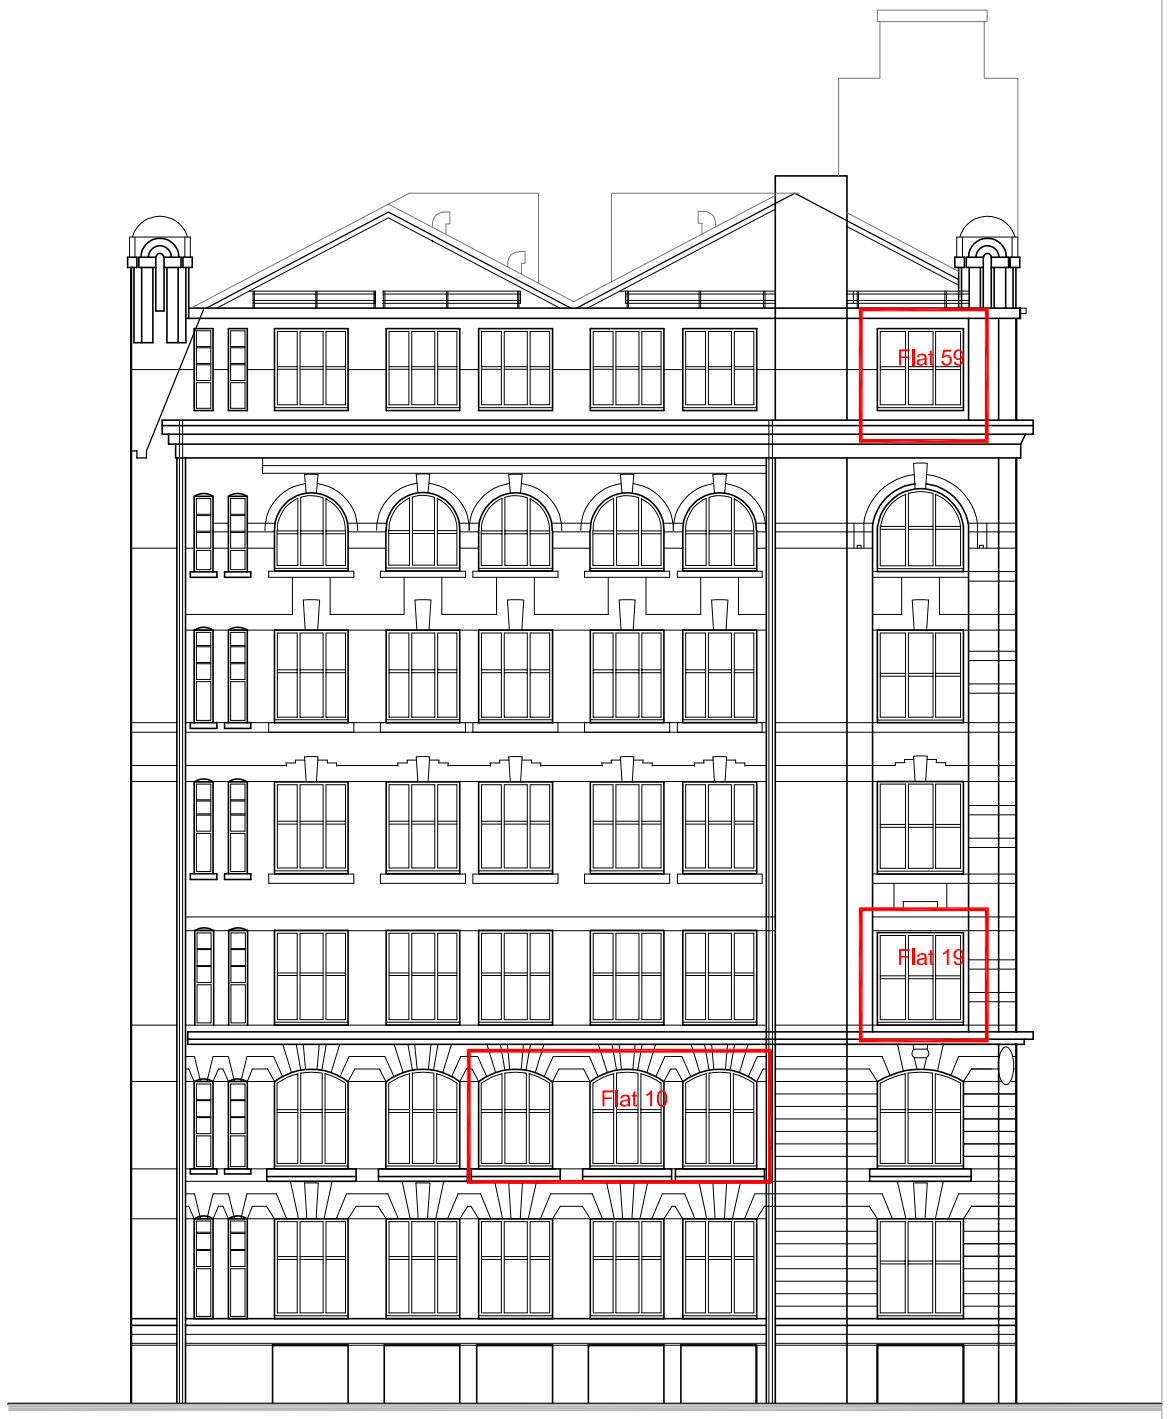

SIDE ELEVATION (East)

A3

NOTES

REV A 11/09/26 RW FLATS 59 & 87 ADDED

rev	date	by	description

contract

SECONDARY GLAZING PHASE 2
INDIA HOUSE
WHITWORTH STREET
MANCHESTER M1

client

THE GUINNESS PARTNERSHIP

drwg no.	rev.	date
7894/ 07	A	JUNE 26

scales	drawn	checked
1/ 200 @ A3	RW	

subject

SIDE ELEVATIONS

Warburton associates
Chartered Architects
The Old Police Station, 62 Chapel Street, MANCHESTER M3 7AA
Tel: 0161 833 9345 Fax: 0161 831 7584 mail@warburtonassociates.com