

Varley Street Masterplan

Jigsaw Homes North

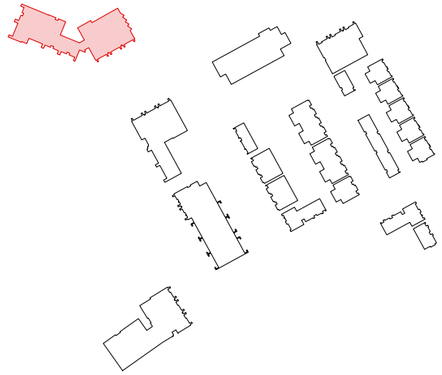

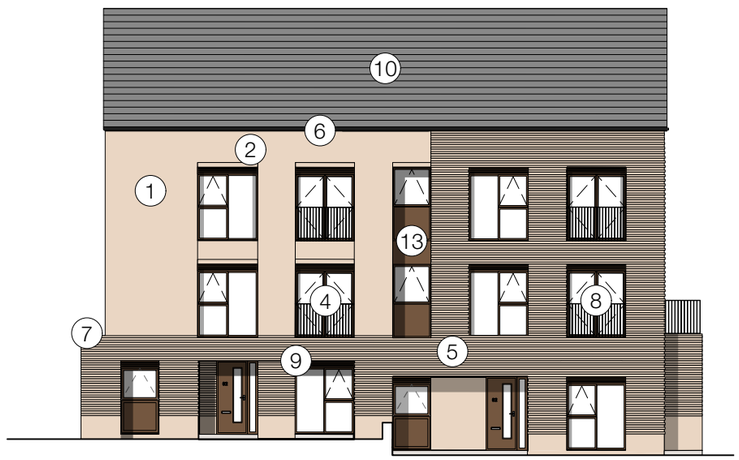

Elevation C



Elevation F

1. Main facing brick - Red multi brickwork with coloured mortar
2. Art Stone / reconstituted stone head
3. Aluminium clad Oriel Windows
4. Composite alu/wood double glazed windows - Bronze RAL 8019
   [All openable ground floor windows/doors to be PAS 24]
5. Feature Horizontal brickwork banding to project 20mm at 75mm intervals
6. Aluminium box gutter and Rainwater goods to be black
7. Aluminium Coping to parapet to be RAL 9011
8. PPC mild steel Flat bar balaustrading - Bronze to match windows Bronze RAL 8019
9. Soffit to be pre-finished board [Equitone linea or similar] Bronze RAL 8019
   with colour matched fixings
10. Roof Tiles to be Cedral Birkdale Fibre Cement roof tiles
    with Cedral aluminium continuous dry verge trim
11. 20mm recessed brickwork opening
12. Perforated bin store steel door - In Bronze RAL 8019
13. Aluminium Cladding- In Bronze RAL 8019



Drawing Title: Proposed Elevations 3 of 4
Date: 22.06.2025
Drawing no: Block-2G-204
Scale: 1:200 @ A3
Drawn: NS

revision: A
revision notes: A 23/07/2026

0m 2m 4m 10m 20m

N

DK-Architects
26 Old Haymarket
Liverpool
L1 6ER
0151 231 1209 T
mail@dk-architects.com E
www.dk-architects.com W