
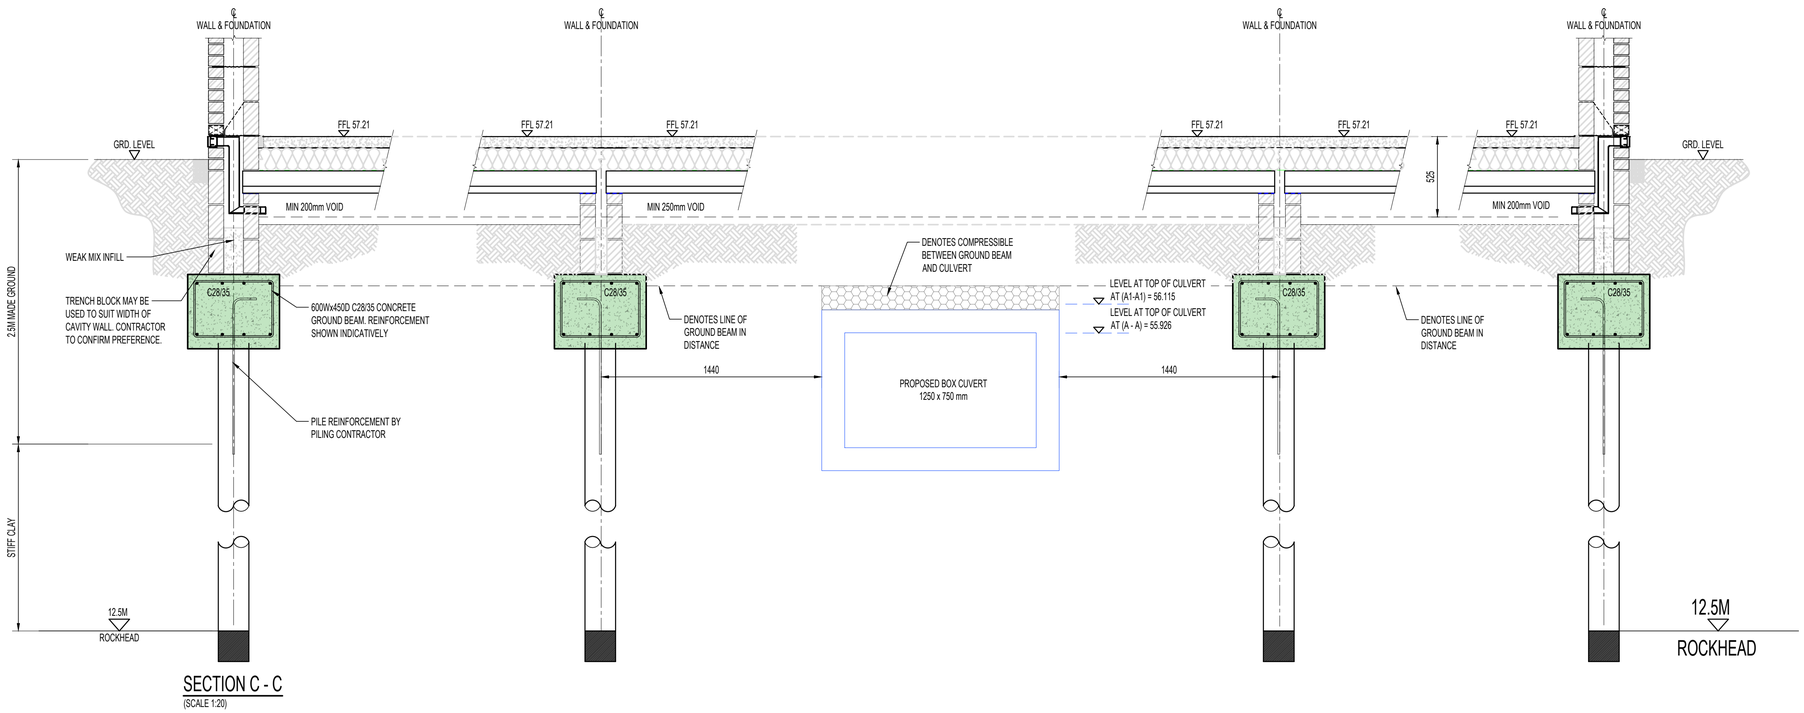


SECTION C - C
(SCALE 1:20)

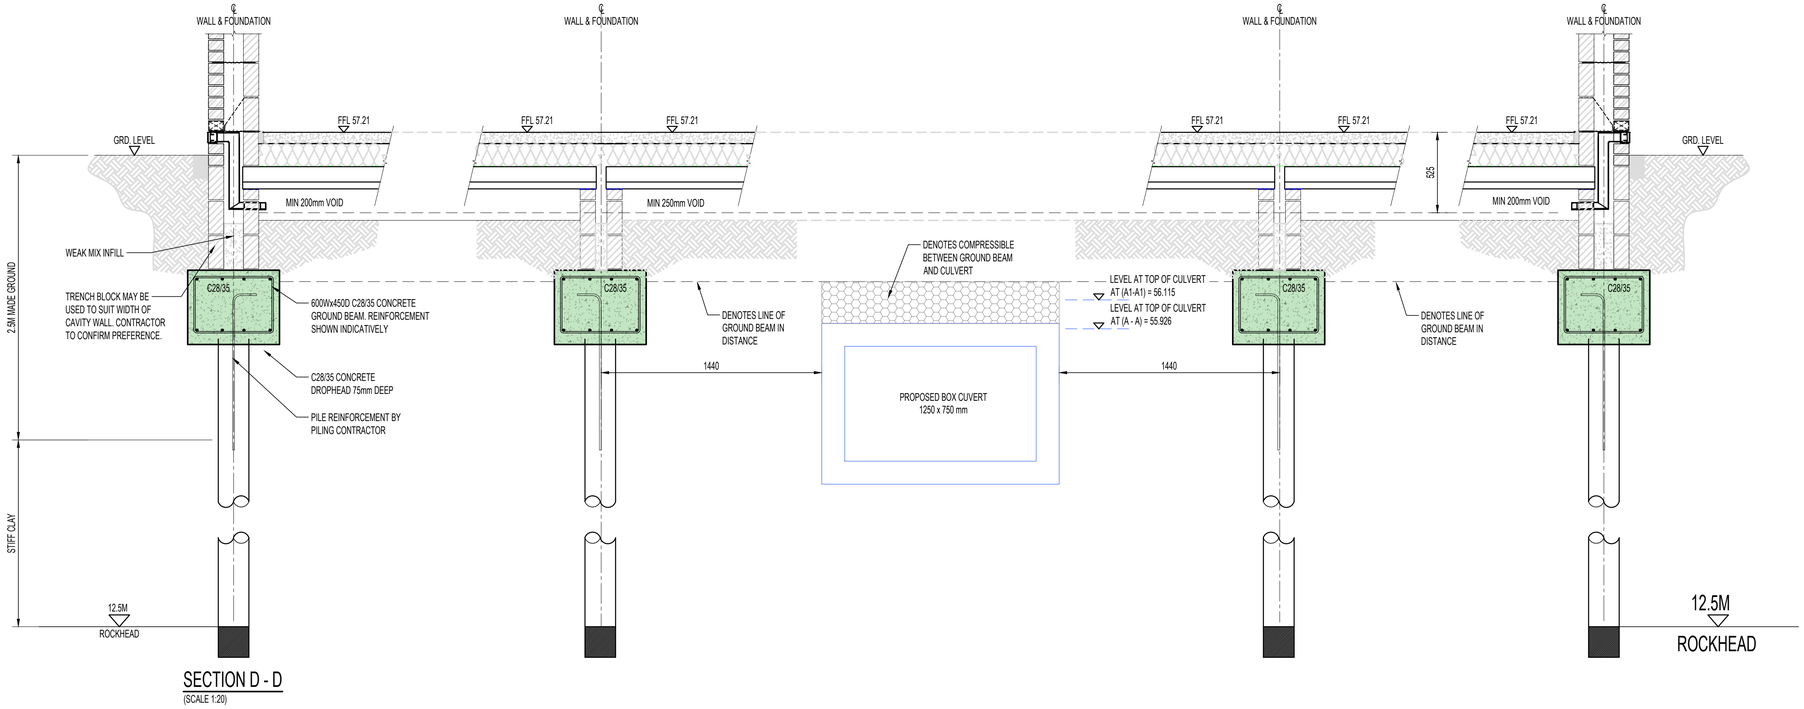

SECTION D - D
(SCALE 1:20)

GENERAL NOTES

DO NOT SCALE OFF THIS DRAWING

THIS DRAWING TO READ IN CONJUNCTION WITH ALL RELEVANT STRUCTURAL AND ARCHITECTURAL DRAWINGS AND SPECIFICATIONS.

ALL DIMENSIONS TO BE CHECKED ON SITE BY THE CONTRACTOR / FABRICATOR PRIOR TO COMMENCEMENT OF WORKS.

ALL DIMENSIONS ARE IN MILLIMETRES UNLESS STATED OTHERWISE.

ALL WORKS TO BE CARRIED OUT IN STRICT ACCORDANCE WITH THE ENGINEER'S SPECIFICATIONS, RELEVANT BRITISH STANDARDS, STATUTORY HEALTH AND SAFETY(C.D.M. REGULATIONS, RELEVANT CODES OF PRACTICE AND THE CURRENT EDITION OF THE BUILDING REGULATIONS.

FOR FINAL SETTING OUT INFORMATION RELATING TO GRID LINES AND WALL POSITIONS REFER TO THE ARCHITECT'S DRAWINGS.

Rev	Description	Date	By	Chkd
P01	PRELIMINARY ISSUE	22.07.26	AM	WB

Drawing Status
PRELIMINARY DRAWING

Sutcliffe
Structural & Civil Engineering
Geotechnical & Environmental Investigations
Building Surveying
Pre Planning Services
Liverpool Head Office: 0151 227 5155
Manchester Office: 0161 872 1340
North Wales Office: 01978 664 071
London Office: 020 3874 4335
www.sutcliffe.co.uk

Client
JIGSAW HOMES

Project
OLDHAM ROAD
MILES PLATTING

Drawing Title
SECTION THROUGH C-C & D-D
PROPOSED CULVERT

Date	Drawn By	Checked By
JULY 26	AM	WB

Scale at A1	Project Number	Status	Revision
AS NOTED	34901		P01

Sheet Number
34901-SUT-ZZ-FN-DR-S-2013