

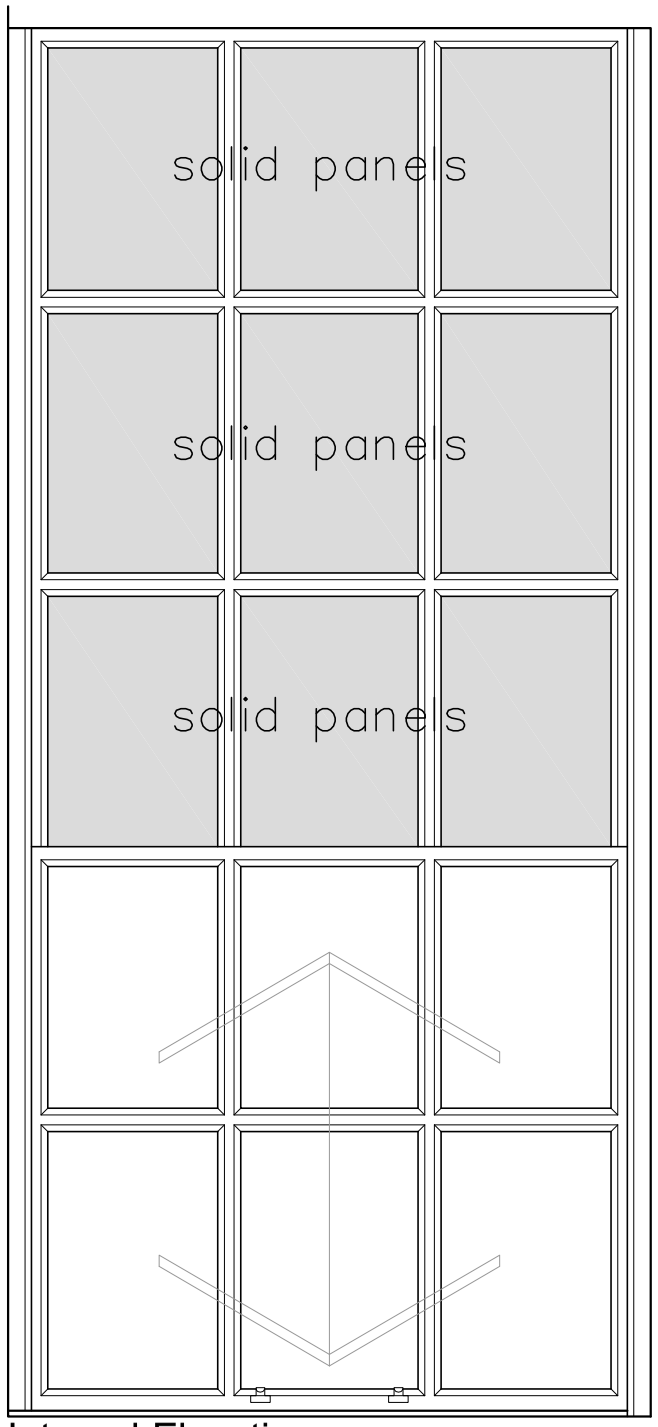


Internal Elevation
(without current secondary glazing
being shown)

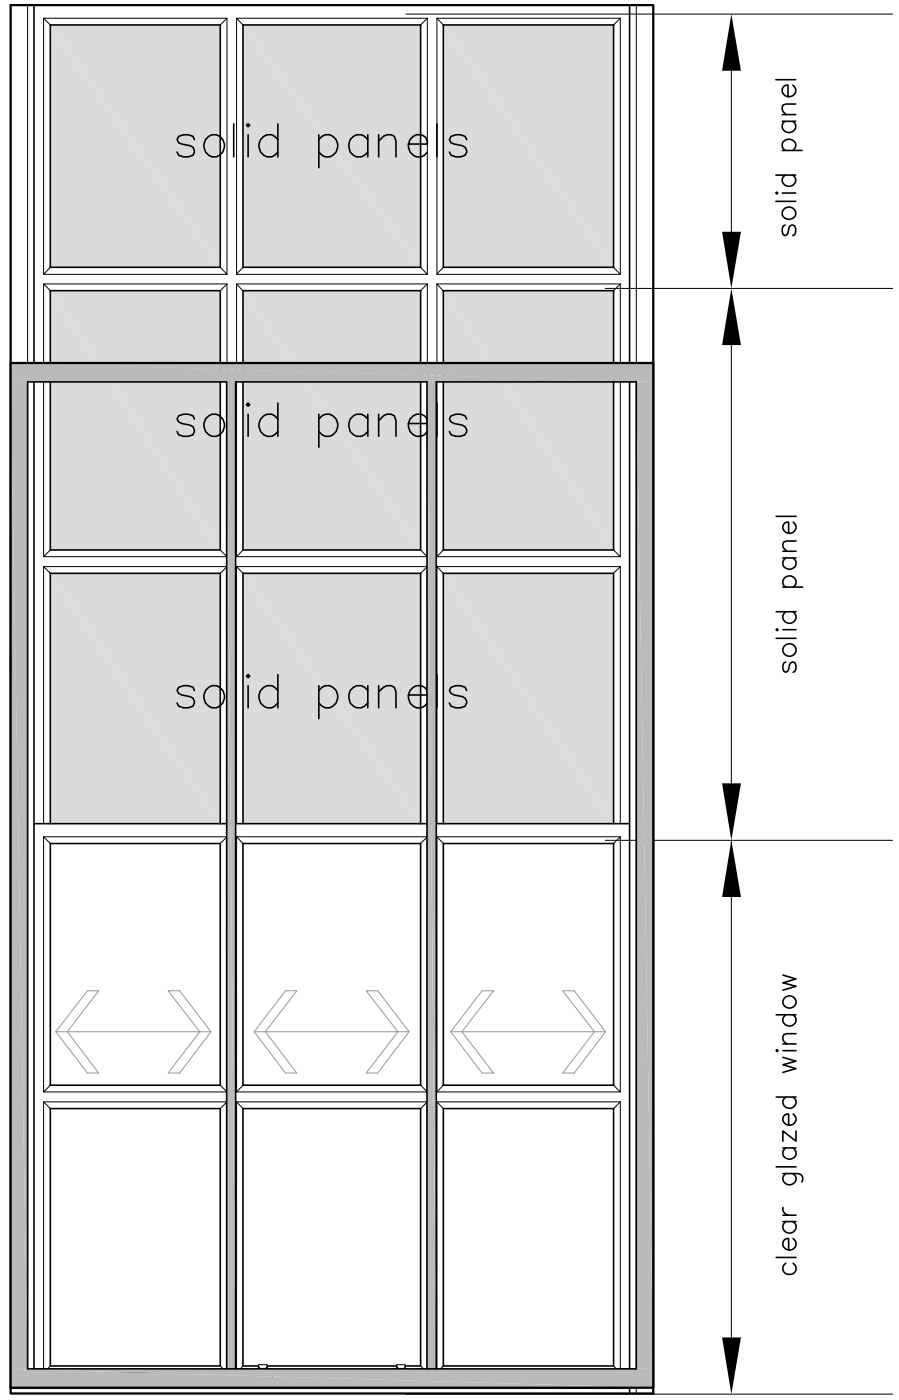


Internal Elevation
(showing original secondary glazing
before it was recently removed)


Flats 25, 80 & 90

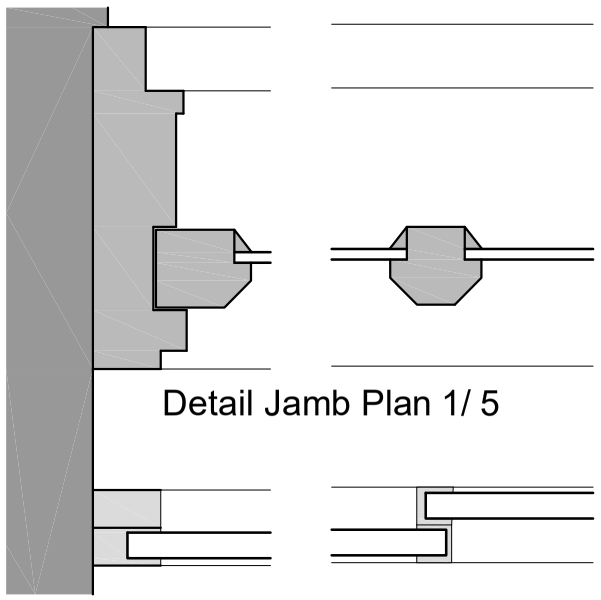

Detail Jamb Plan 1/ 5

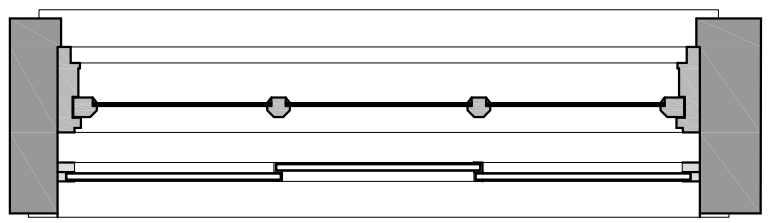

Plan

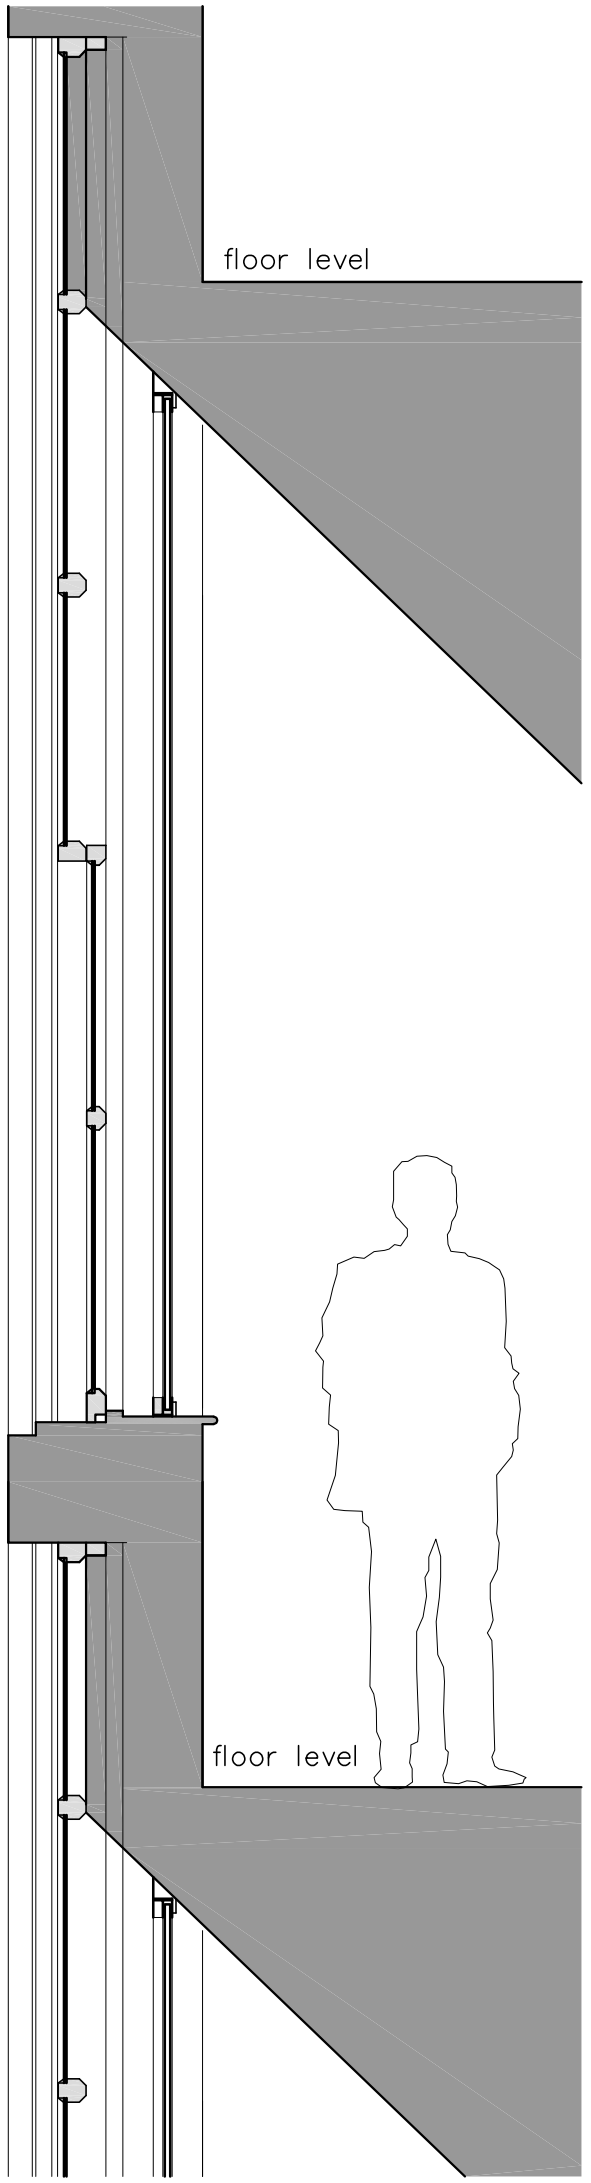

NOTES

A3

rev	date	by	description

contract

SECONDARY GLAZING PHASE 2
INDIA HOUSE
WHITWORTH STREET
MANCHESTER

client

THE GUINNESS PARTNERSHIP

drwg no.	rev.	date
7894/ 18		SEPT 26
scales: 1/ 20 @ A3	drawn: RW	checked

subject

TYPE 5
FLATS 25, 80 AND 90
EXISTING WINDOW DETAILS

Warburton associates
Chartered Architects
The Old Police Station, 62 Chapel Street, MANCHESTER M3 7AA
Tel: 0161 833 9345 Fax: 0161 831 7584 mail@warburtonassociates.com