


Flat 121

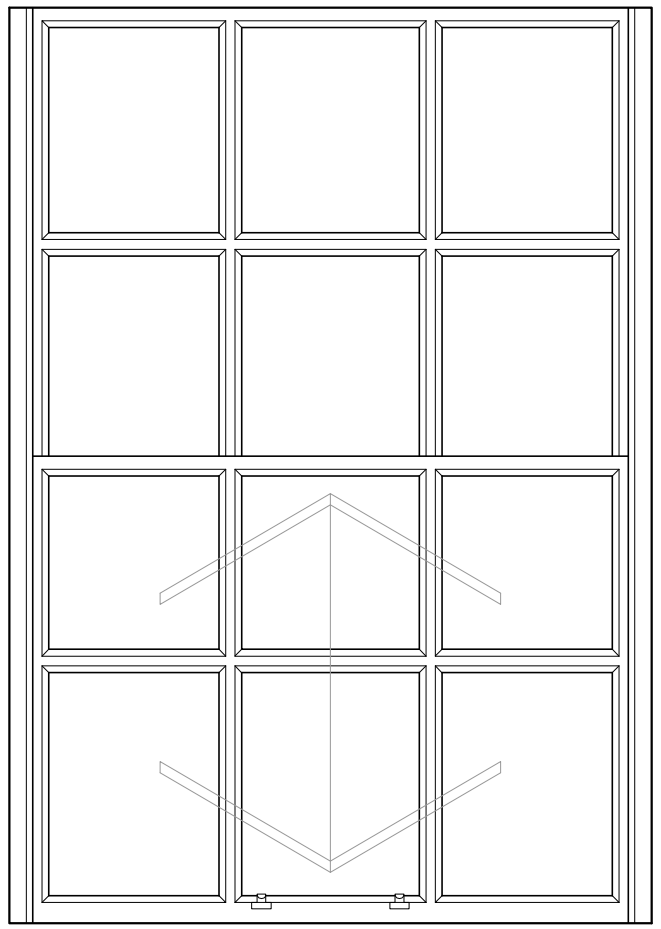


Internal Elevation
(without current secondary glazing being shown)

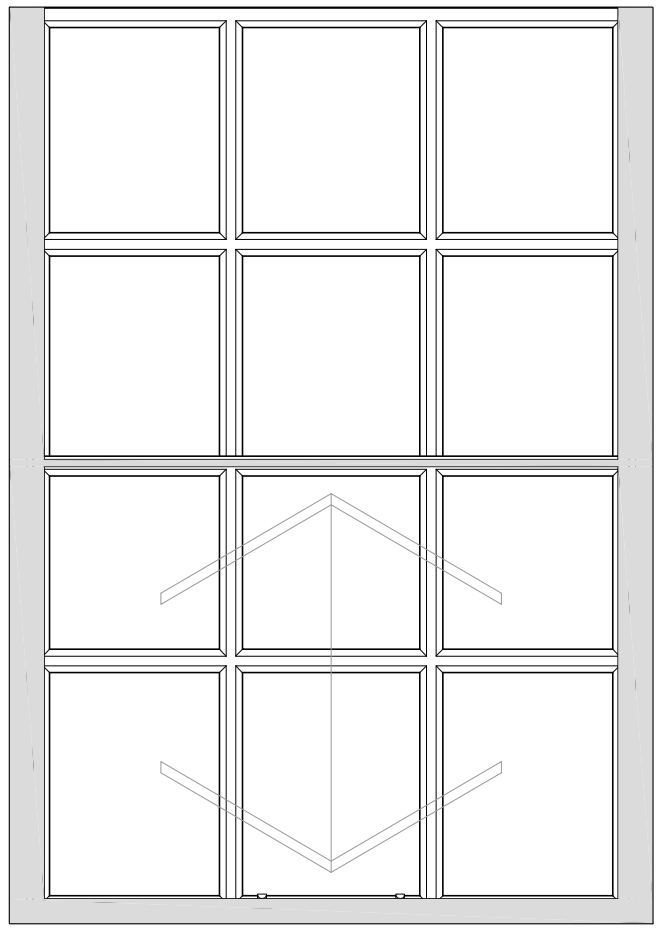


Internal Elevation
(with NEW secondary glazing being shown)

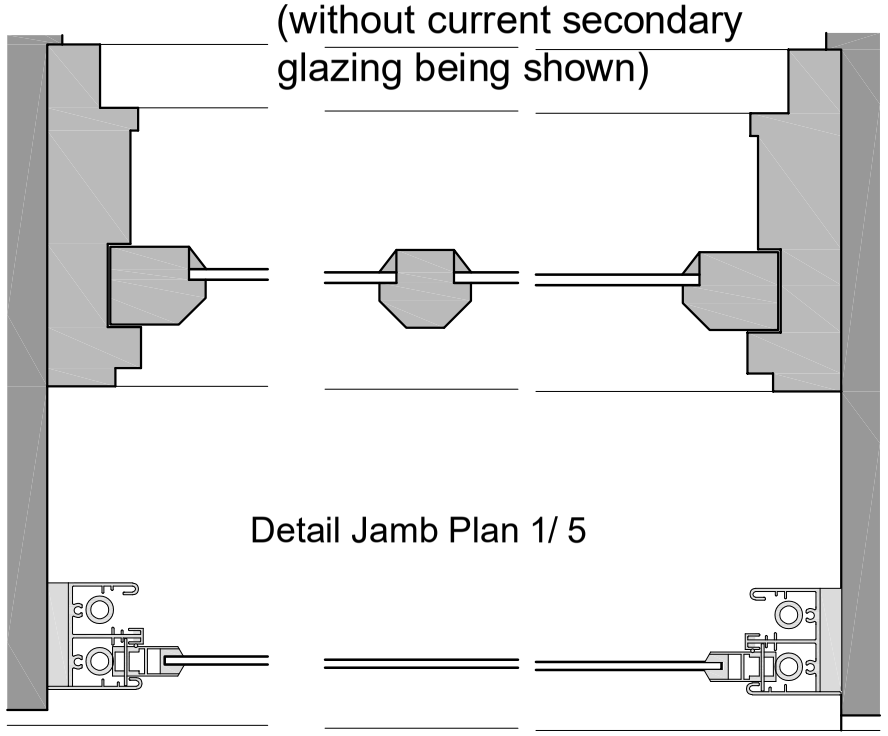

Detail Jamb Plan 1/ 5

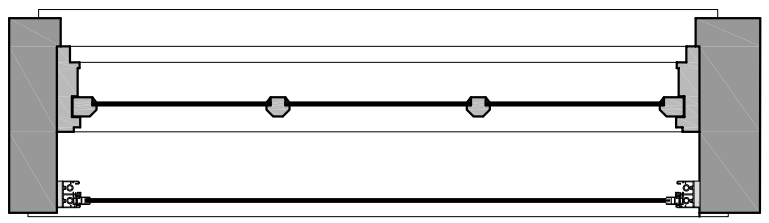

Plan

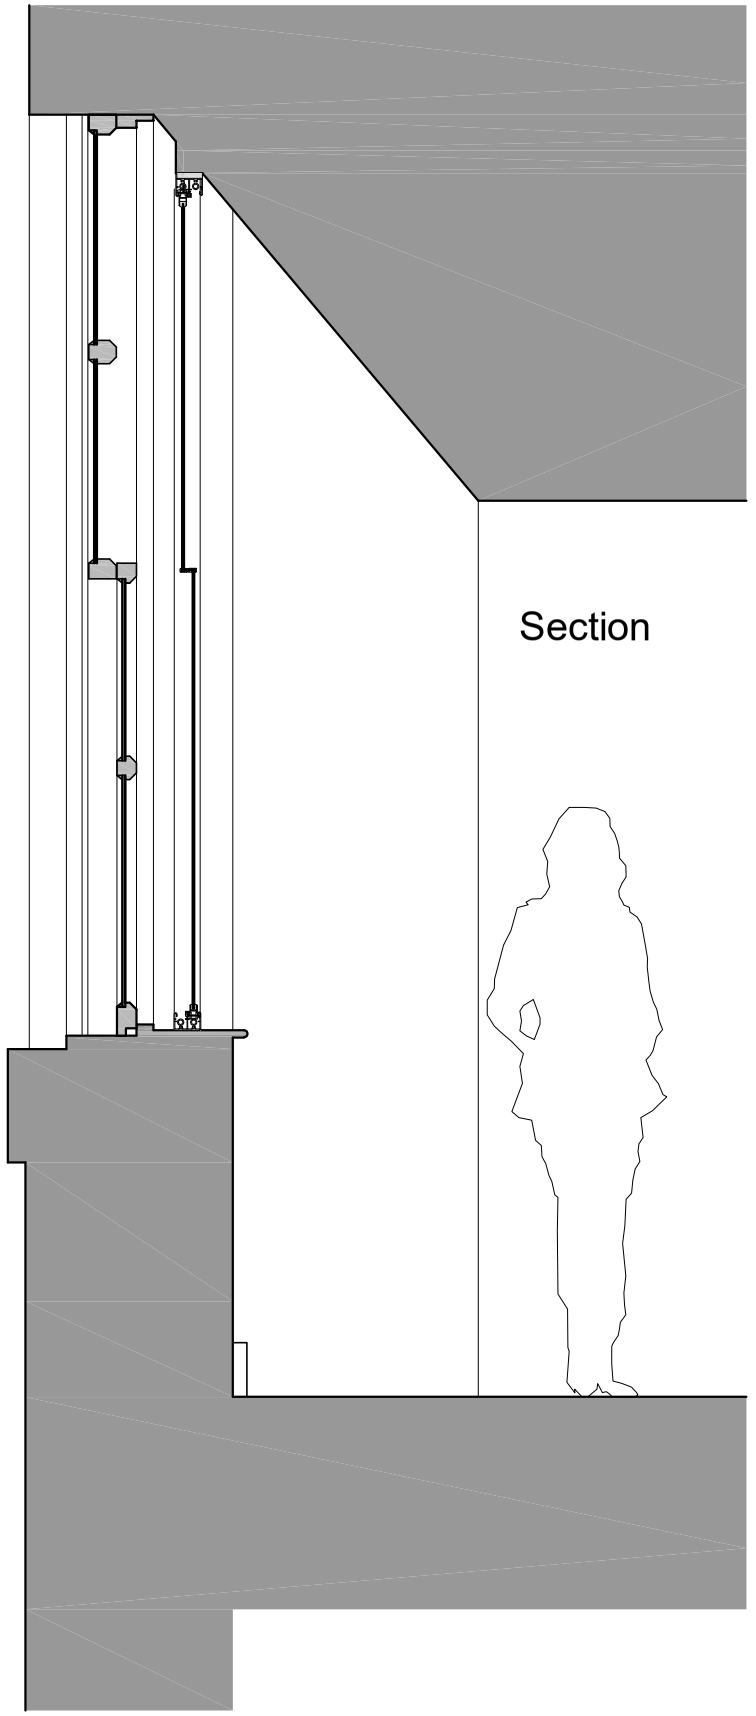

Section

NOTES

A3

rev	date	by	description

contract

SECONDARY GLAZING PHASE 2
INDIA HOUSE
WHITWORTH STREET
MANCHESTER

client

THE GUINNESS PARTNERSHIP

drwg no.	rev.	date
7894/ 14	A	JULY 26
scales	drawn	checked
1/ 20 @ A3	RW	

subject

TYPE 2
FLAT 121
PROPOSED WINDOW DETAILS

Warburton associates
Chartered Architects
The Old Police Station, 62 Chapel Street, MANCHESTER M3 7AA
Tel: 0161 833 9345 Fax: 0161 831 7584 mail@warburtonassociates.com