



EXISTING ELEVATION

1:250 @ A1

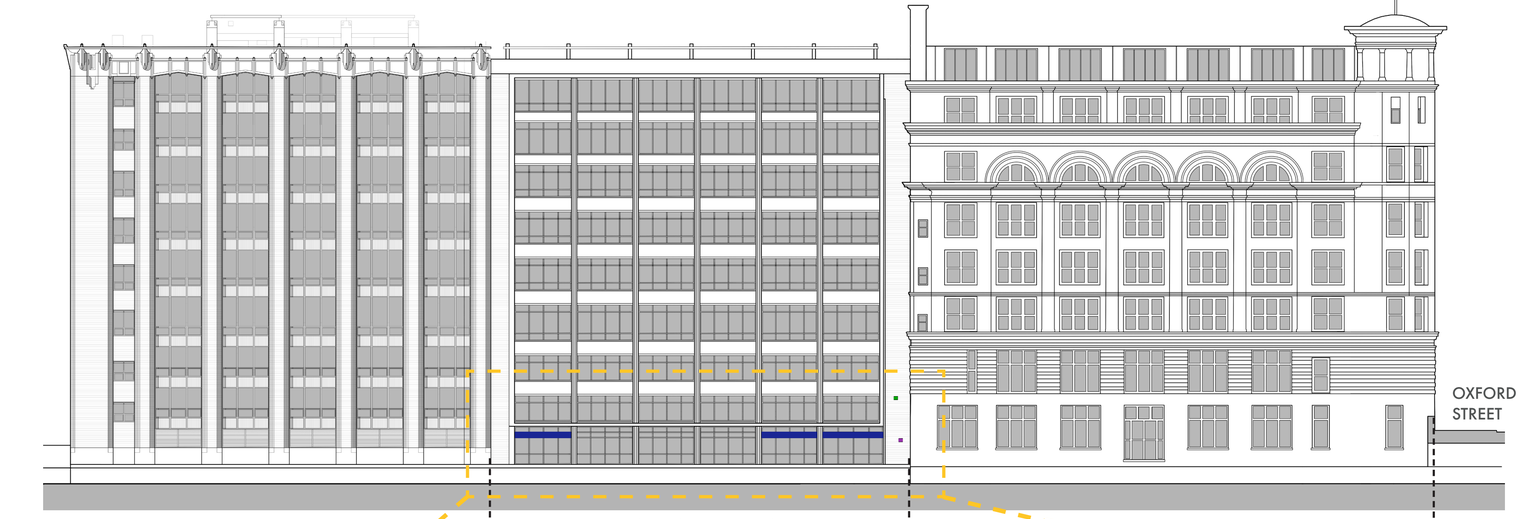

PROPOSED ELEVATION

1:250 @ A1

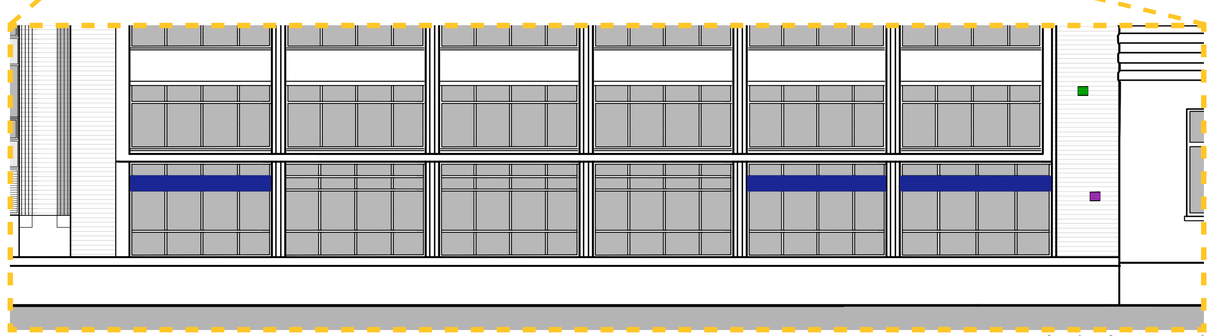

PROPOSED DETAILED ELEVATION WORKS

1:100 @ A1

KEY

- Existing ventilation louvre removed and replaced with glazing to match existing.
- Bespoke decorative screens to each span 4no. existing glazed panels to hide new louvres within existing curtain walling behind. Screen and frame to be powder coated to match existing curtain wall frame. Refer to drawing P9137 025 for further details.
- Existing louvre (0.3mx0.3m) in brickwork replaced with new masonry air brick to match existing brick facade.
- Existing louvre (0.3mx0.3m) in brickwork replaced with new masonry air brick to match existing brick facade.

seven.

Manchester Refurbishment, 90 Bridgewater Street, M1 5JW
ROCHDALE CANALSIDE ELEVATION

PROJECT NO.	21052
DRAWING NO.	LHO-SEV-XX-XX-DR-A-00120
REVISION | DATE	P04 | 21 September 2026

STUDIOS AT: SEVENARCHITECTURE.CO.UK

Seven Harrogate
Clarendon House
Victoria Avenue
Harrogate
North Yorkshire
HG1 1JD

Tel: 01423 709 807

Seven Manchester
Unit 1.3 Woulk Mill
51 Bengal Street
Ancoats
Manchester
M4 6LN

Tel: 0161 236 5655

Seven North Wales
Y Neuadd Lwyd
Church Street
Dolwyddelan
Conwy
LL25 0SJ

Tel: 01286 875120