
LOCATION PLAN



STREET SCENE ELEVATION (MONICA GROVE)

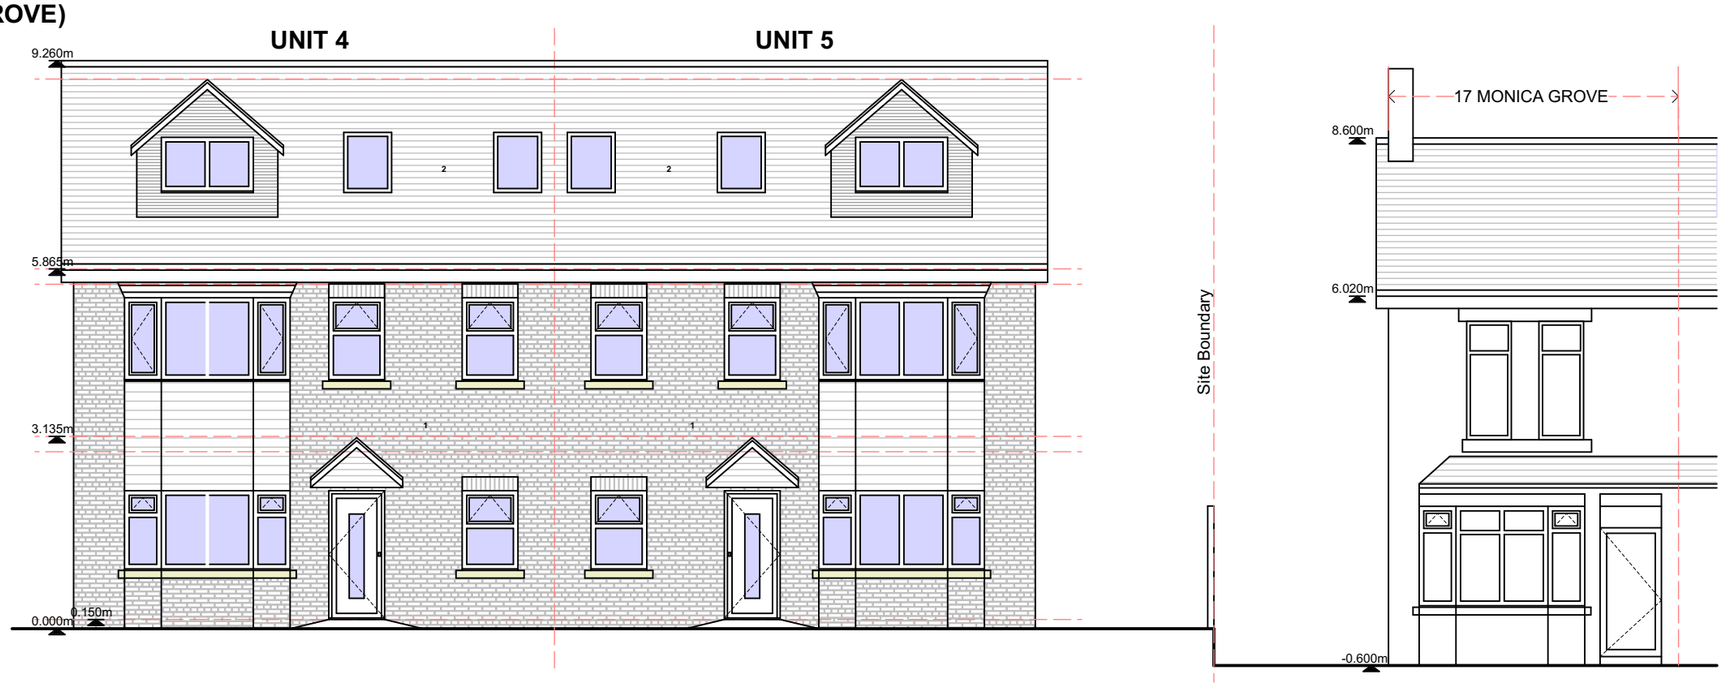

notes

This drawing is subject to a detailed building and site survey, therefore no guarantee of its accuracy can be given.
This drawing has been draughted in accordance with the clients design requirements.
All areas are approximate and are subject to a detailed building and site survey and further design development.
All dimensions should be checked prior to commencement of construction on site. Measurements should not be taken off the drawing.

All dimensions shown are in millimetres (mm).

4. Proposed vertical hung tiles
5. Proposed buff stone cills

N

SITE BOUNDARY LINE

PL0 Planning Issue 16.01.22

revisions

NADA Architects Ltd
169 Kingsway
Burnage
Manchester
M19 2ND
Mob: 07974 735527
E: ahmed@nadaarchitects.com
W: www.nadaarchitects.com

PLANNING

D - design PL - planning PT - pre-tender
T - tender P - preliminary
C - construction R - record

NEW BUILDING DWELLINGS 342 SLADE LANE, MANCHESTER, M19 2BX

LOCATION PLAN
STREET SCENE ELEVATION

scale	date	drawn	checked
1:1250 @ A3	16.01.22		AC

job no	(category) dwg no	revision
22-1110	(01)001	PL0

Drawing measurements shall not be obtained by scaling. Verify all dims prior to construction. Immediately report any discrepancies on this drawing to Architect. This drawing shall be read in conjunction with associated specifications and related consultant's documents.