

CONCEALED FIXINGS FROM INTERNAL FACE

INTERNAL ELEVATION SCALE 1:20

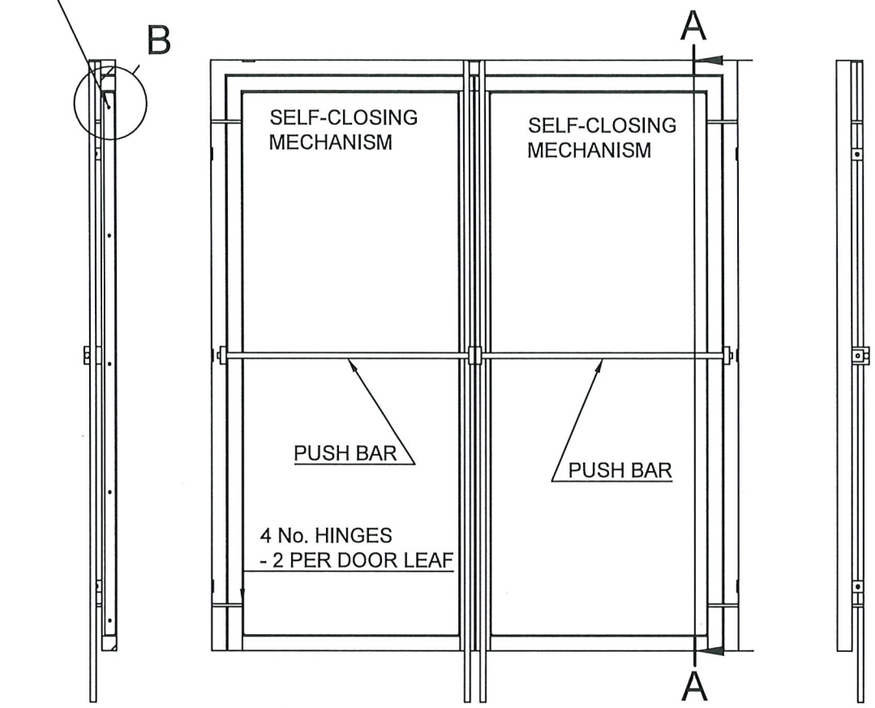


LEFT SIDE ELEVATION SCALE 1:20


EXTERNAL ELEVATION SCALE 1:20.

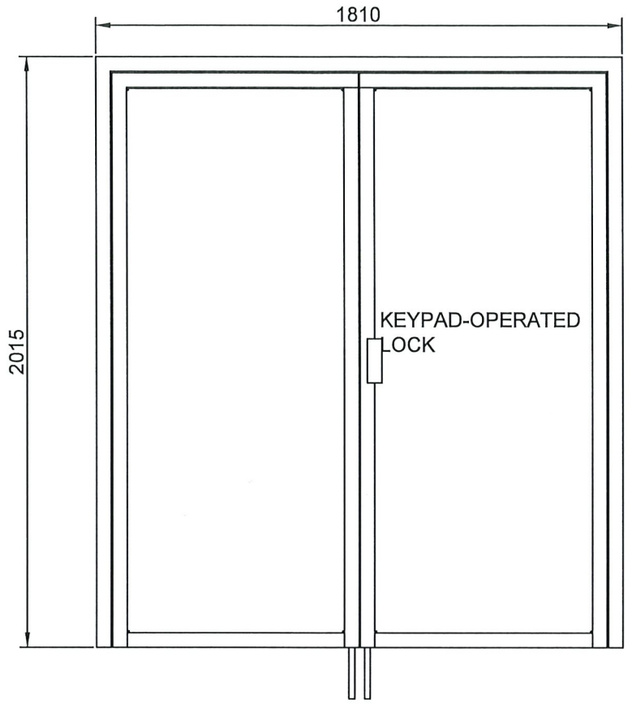

RIGHT SIDE ELEVATION SCALE 1:20

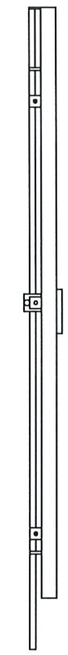


ISOMETRIC VIEW
NTS.

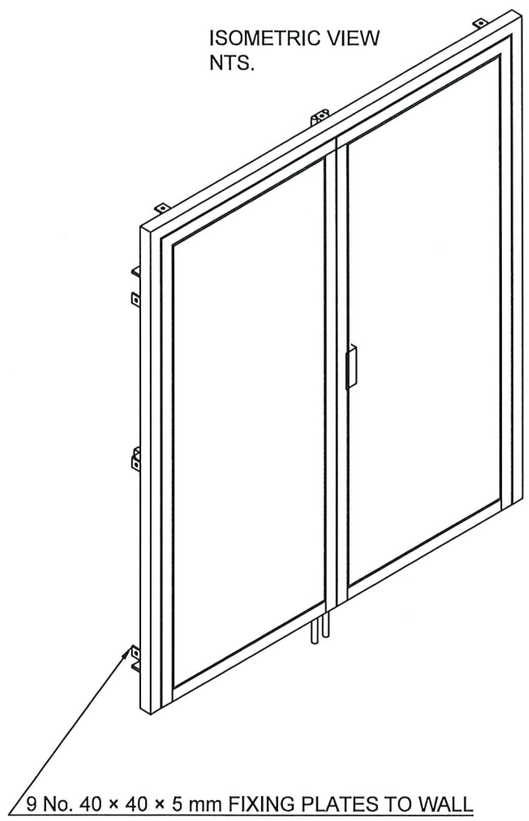

A-A (1:20)

PLAN VIEW SCALE 1:20



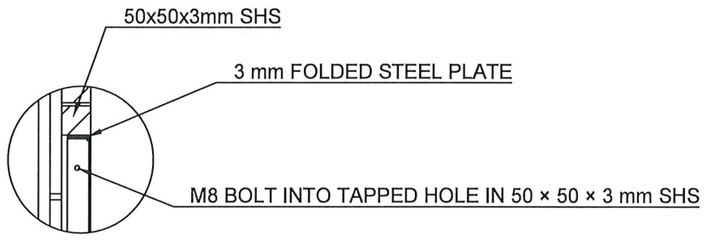

B (1:10)

GENERAL NOTES

1. ALL DIMENSIONS ARE IN MILLIMETRES UNLESS NOTED OTHERWISE.
2. DO NOT SCALE FROM THIS DRAWING. USE FIGURED DIMENSIONS ONLY.
3. VERIFY ALL DIMENSIONS ON SITE BEFORE FABRICATION.
4. SUPPORTING FRAME: 50 × 50 × 3 mm MILD STEEL SHS, FULLY WELDED.
5. DOOR PANELS: 3 mm MILD STEEL PLATE, FOLDED TO FORM TRAY PANELS.
6. PANELS TO BE MECHANICALLY FIXED TO THE FRAME FROM THE INTERNAL FACE.
7. NO FIXINGS VISIBLE EXTERNALLY.
8. FINISH: HOT-DIP GALVANISED AND POWDER COATED; RAL COLOUR TBC. RAL 7016.
9. PROPOSED CONCEALED FIXING DETAIL SUBJECT TO ARCHITECT'S APPROVAL.
10. EACH DOOR LEAF TO BE FITTED WITH A SELF-CLOSING DEVICE.
11. KEYPAD-OPERATED ACCESS CONTROL LOCK TO BE FITTED TO THE EXTERNAL FACE OF THE ACTIVE LEAF.
12. INTERNAL RELEASE TO BE PROVIDED BY PUSH BARS.
13. FINAL IRONMONGERY AND ACCESS CONTROL ARRANGEMENT SUBJECT TO ARCHITECT'S APPROVAL.

GRAPHIC SCALE 1:20

0 200 400 600 800 1000 mm

P01	FIRST ISSUE FOR PLANNING	16/09/26	KR	--
REV		DATE	DRAWN	CHECKED

PRIME STEEL FAB

PROJECT	Crawford House H&S Works		
DRAWING TITLE	PROPOSED DOUBLE STEEL DOORS		
DRAWN: KR	CHECKED: --	DATE: 16/09/2026	SCALE: AS SHOWN
DRAWING No.: PRJ-DR-001	SHEET: 1 OF 1	STATUS: PLANNING	REV.: P01