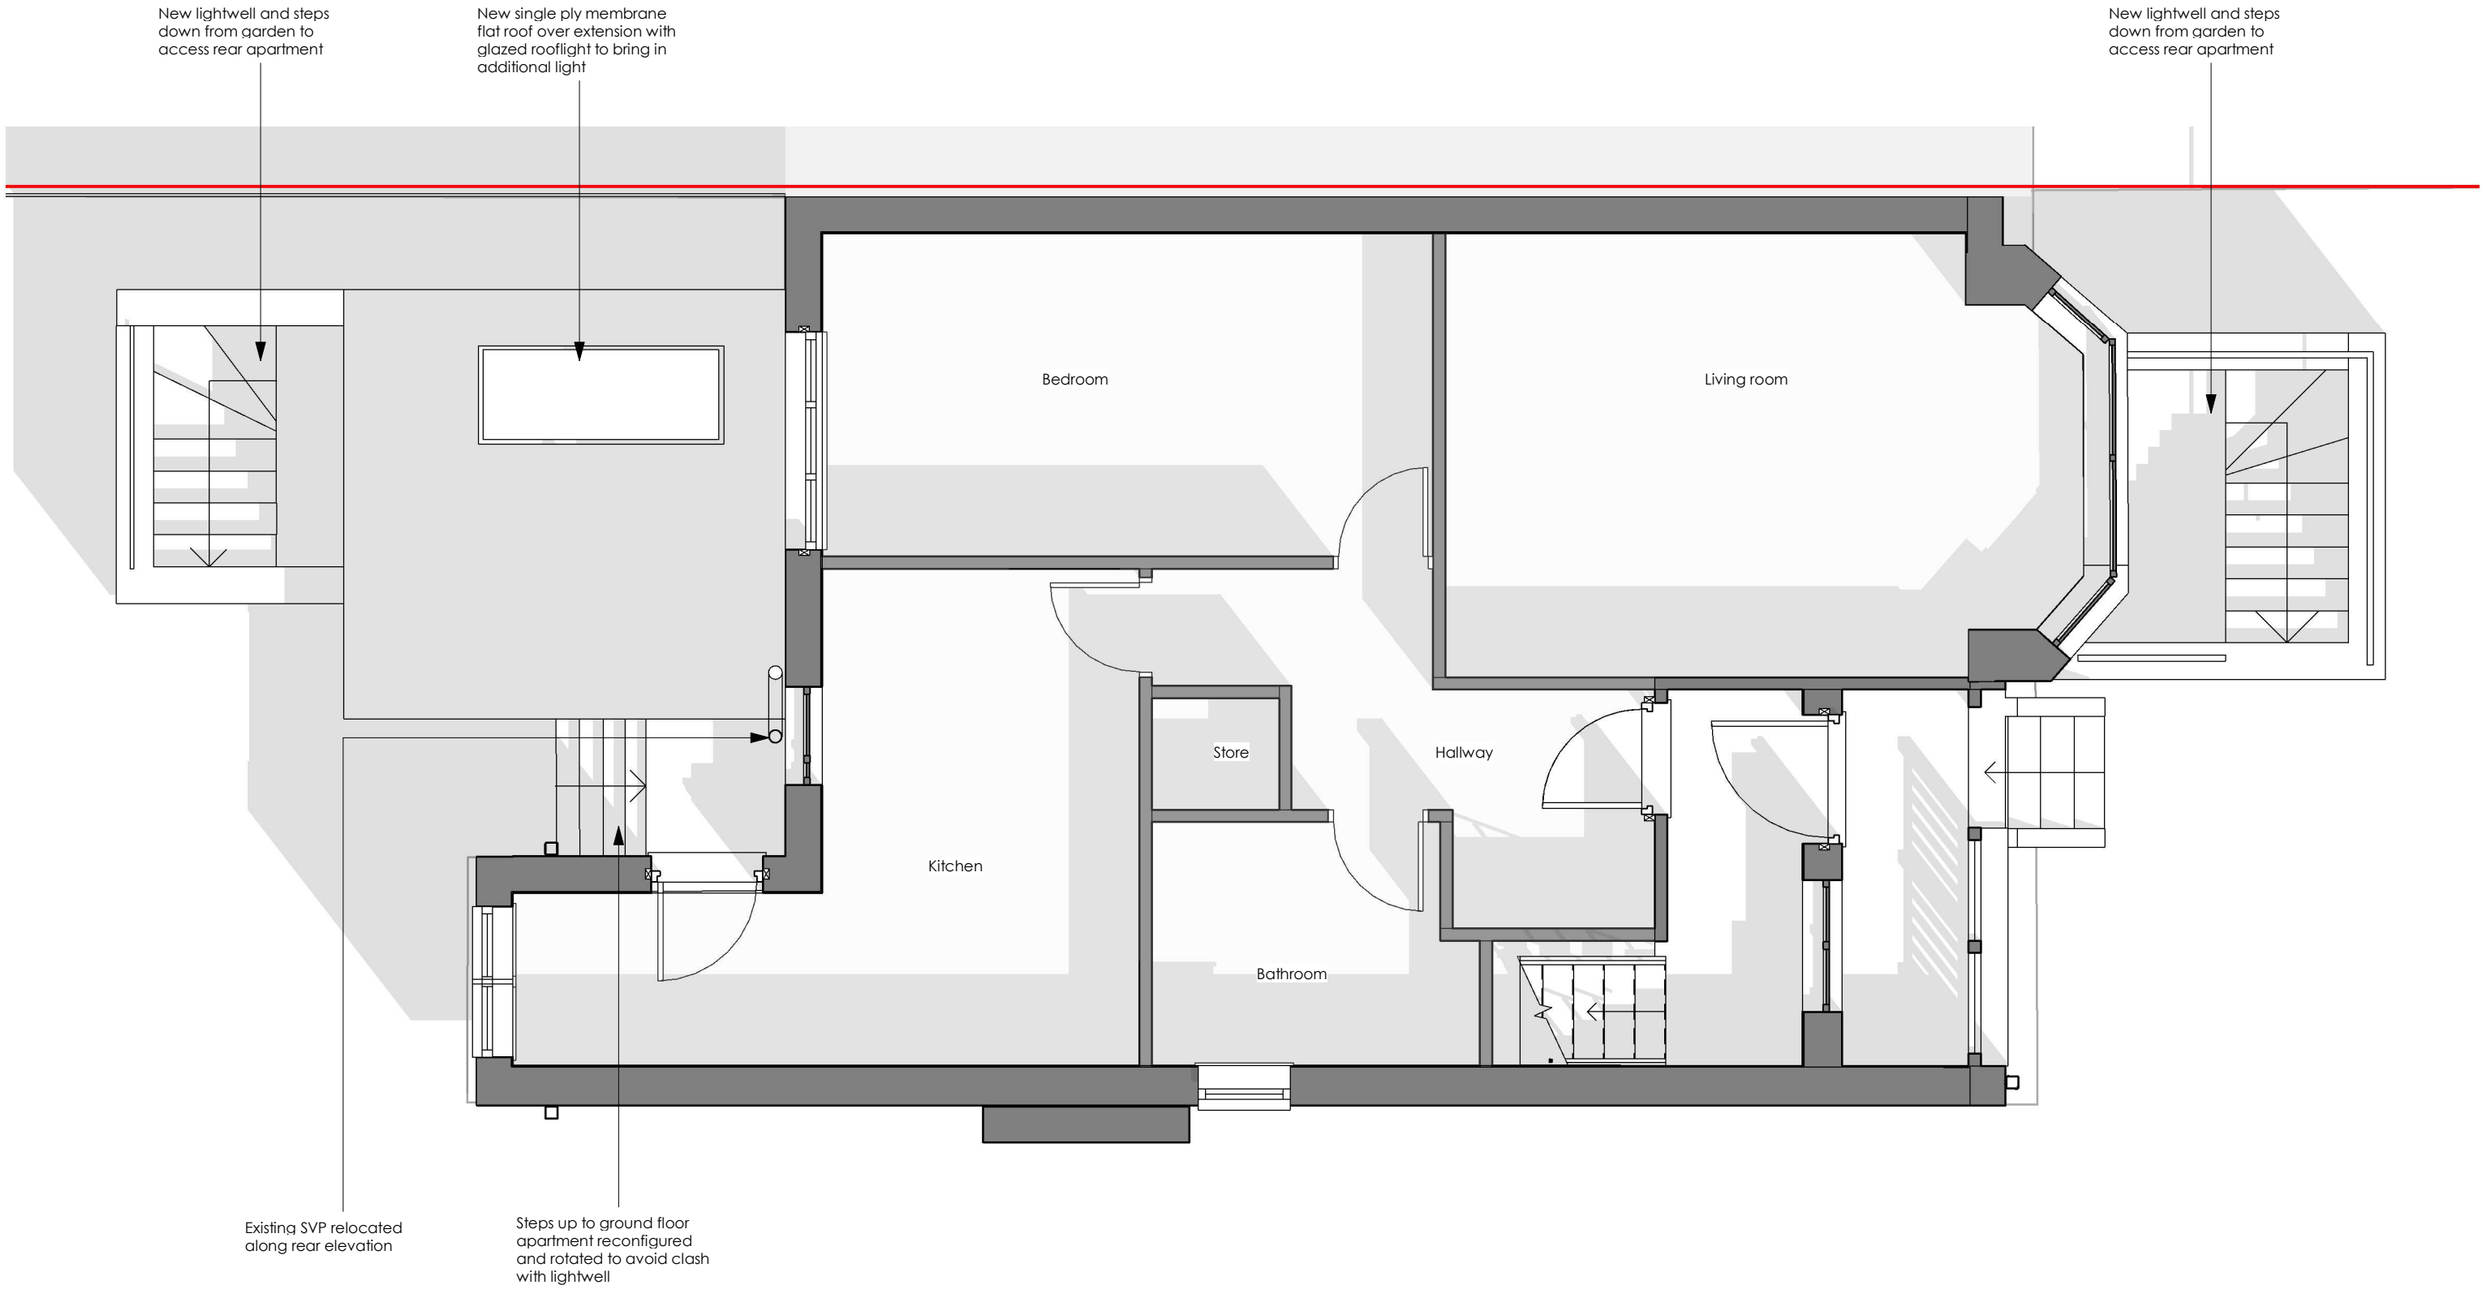


0m 1 2 3 4 5

N

DO NOT SCALE FROM THIS DRAWING.
All drawings and visuals are provided for illustrative purposes only and are indicative proposals subject to detailed design and structural coordination. AA advises all measurements to be checked on site.

Specific details and materials/colours are subject to further design development.

COPYRIGHT: Artform Architects.

Rev	Description	Date	By
01	Validation requirement amendments	22/09/26	EH

SCALE 1 : 50 @A3 | STATUS PRELIMINARY | DATE 22/09/2026

DWG No BLR/PR/402 | DRAWN EH | REV 01

WEB: www.artformarchitects.com | **EMAIL:** info@artformarchitects.com

Studio Nine | 9 Stevenson Square, Manchester | **TEL** 0161 6600377

20 BLAIR ROAD

Proposed Ground Floor

artform