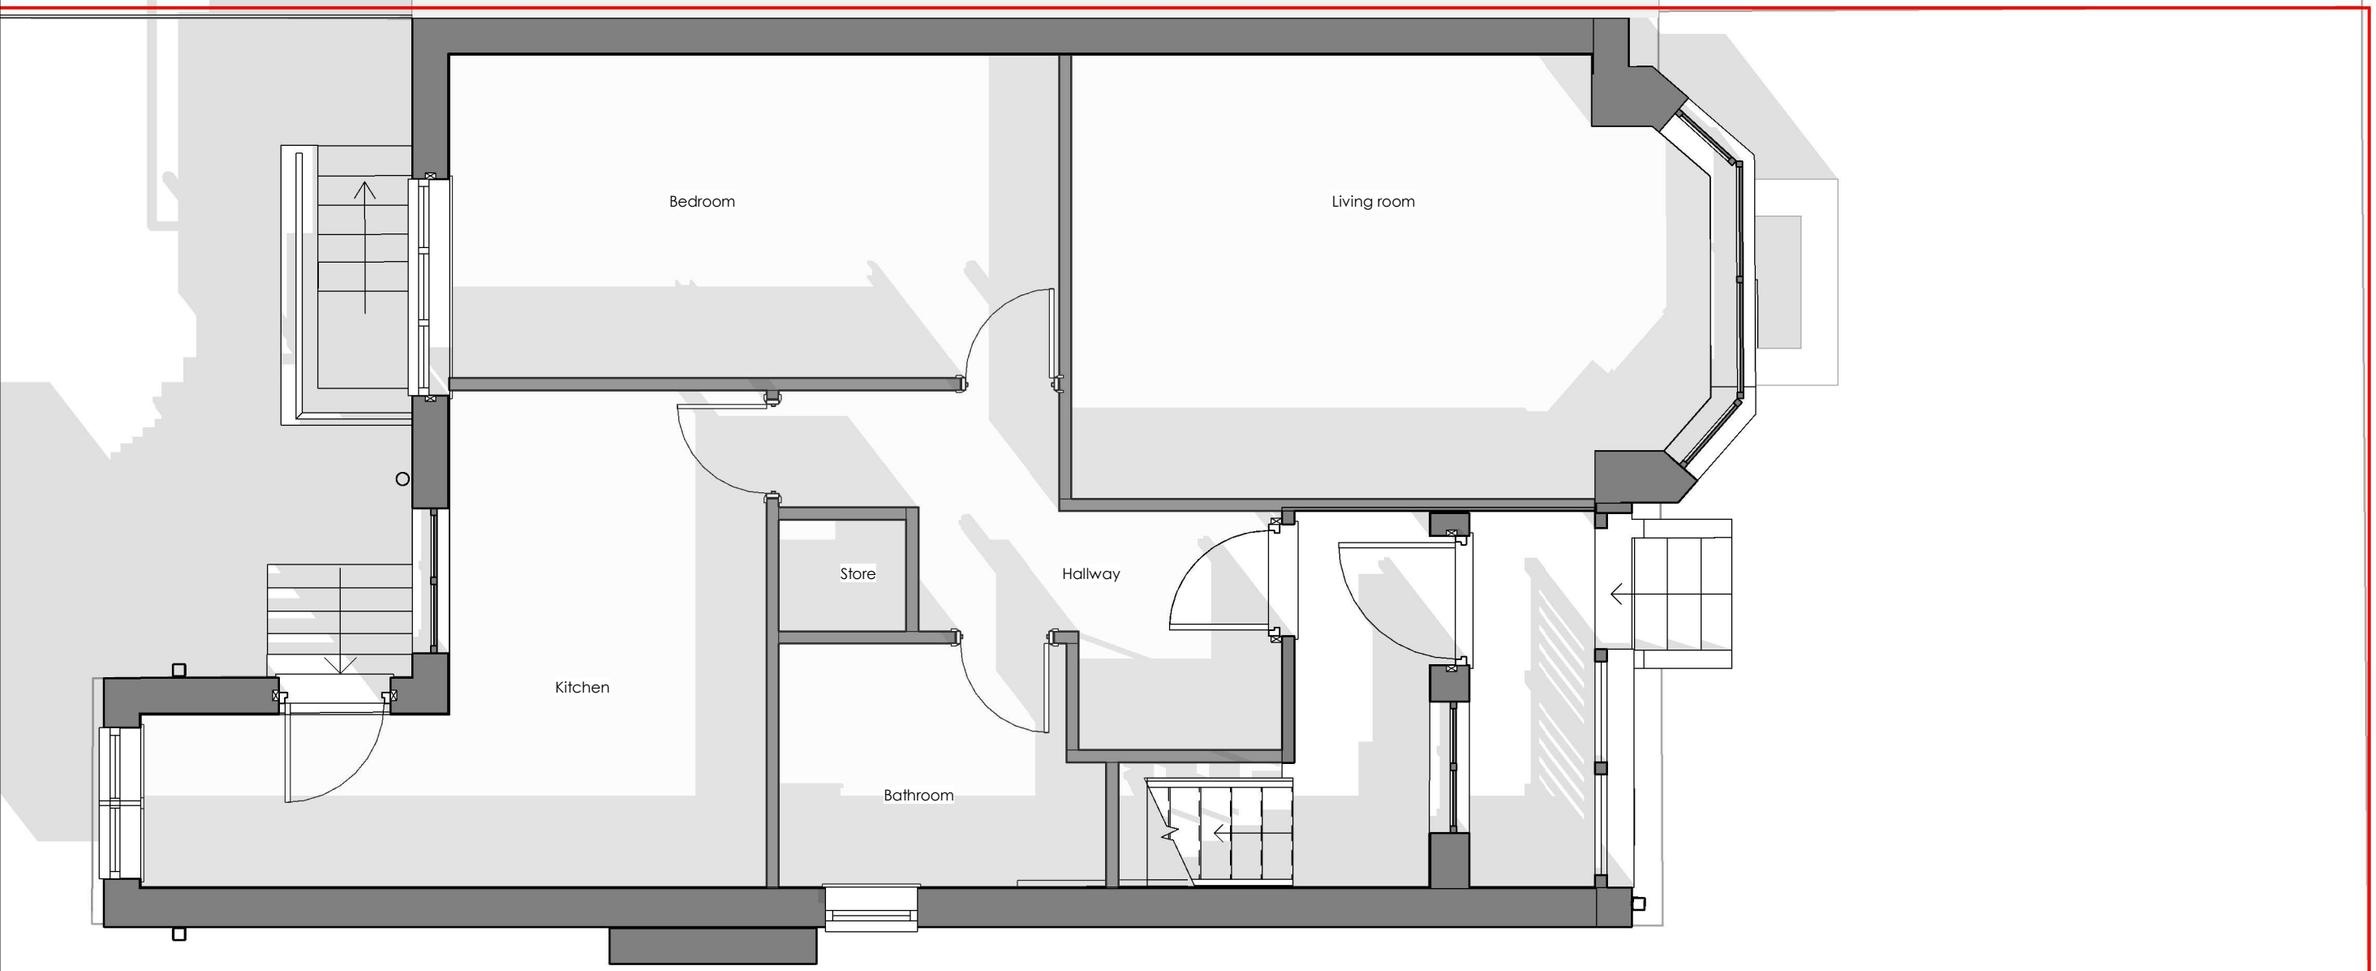


BLAIR ROAD

0m 1 2 3 4 5

N

DO NOT SCALE FROM THIS DRAWING.
All drawings and visuals are provided for illustrative purposes only and are indicative proposals subject to detailed design and structural coordination. AA advises all measurements to be checked on site.

Specific details and materials/colours are subject to further design development.

COPYRIGHT: Artform Architects.

Rev	Description	Date	By
01	Validation requirement amendments	22/09/26	EH

SCALE	STATUS	DATE
1 : 50 @A3	PLANNING	22/09/26
DWG No	DRAWN	REV
BLR/PL/005	EH	01

WEB: www.artformarchitects.com | **EMAIL:** info@artformarchitects.com
Studio Nine | 9 Stevenson Square, Manchester | **TEL** 0161 6600377

20 BLAIR ROAD
Existing Ground Floor

artform