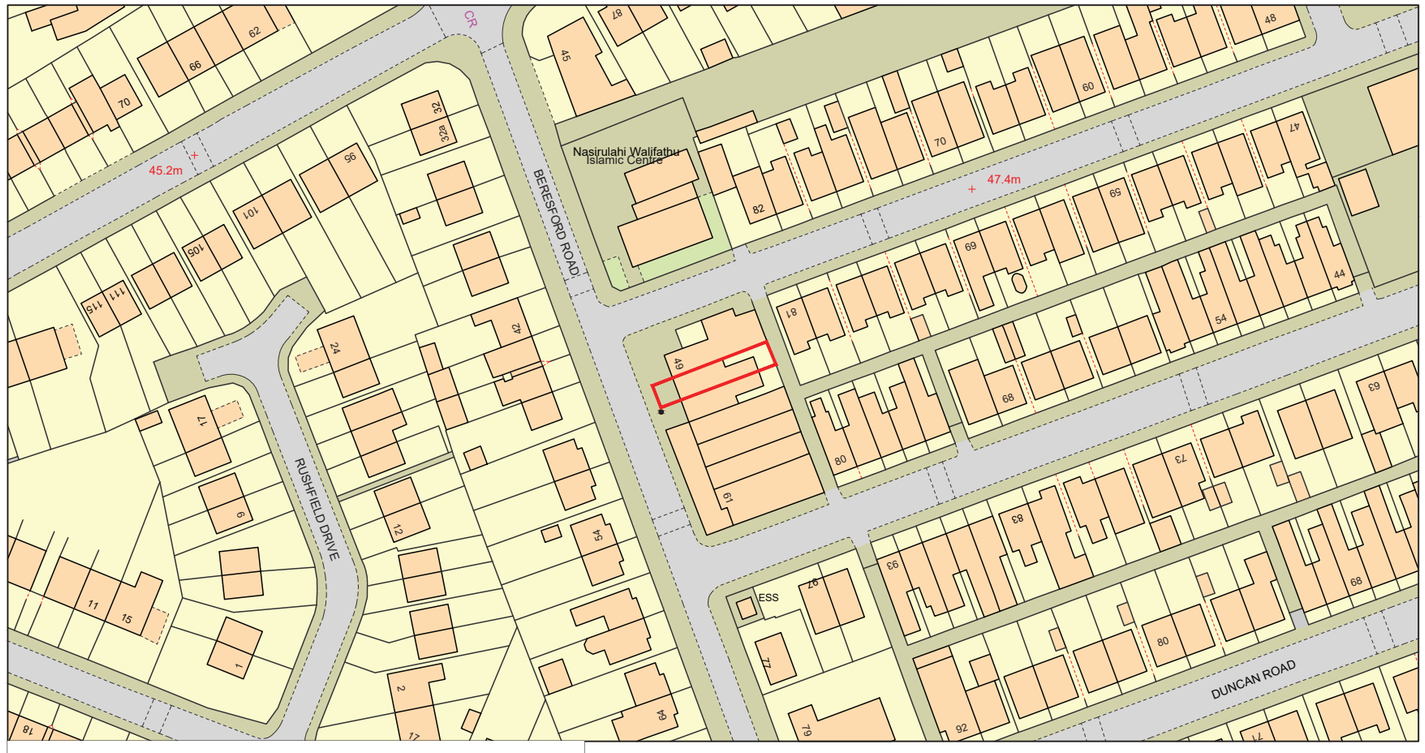


Contains OS data © Crown copyright and database 2024 . Ordnance Survey100019568.

1:1250

0 25m 50m 75m 100m 125m

North

51 Beresford RdLevenshulme,
Manchester M13 0GT

Location Plan
1:1250 scale @A3

Site