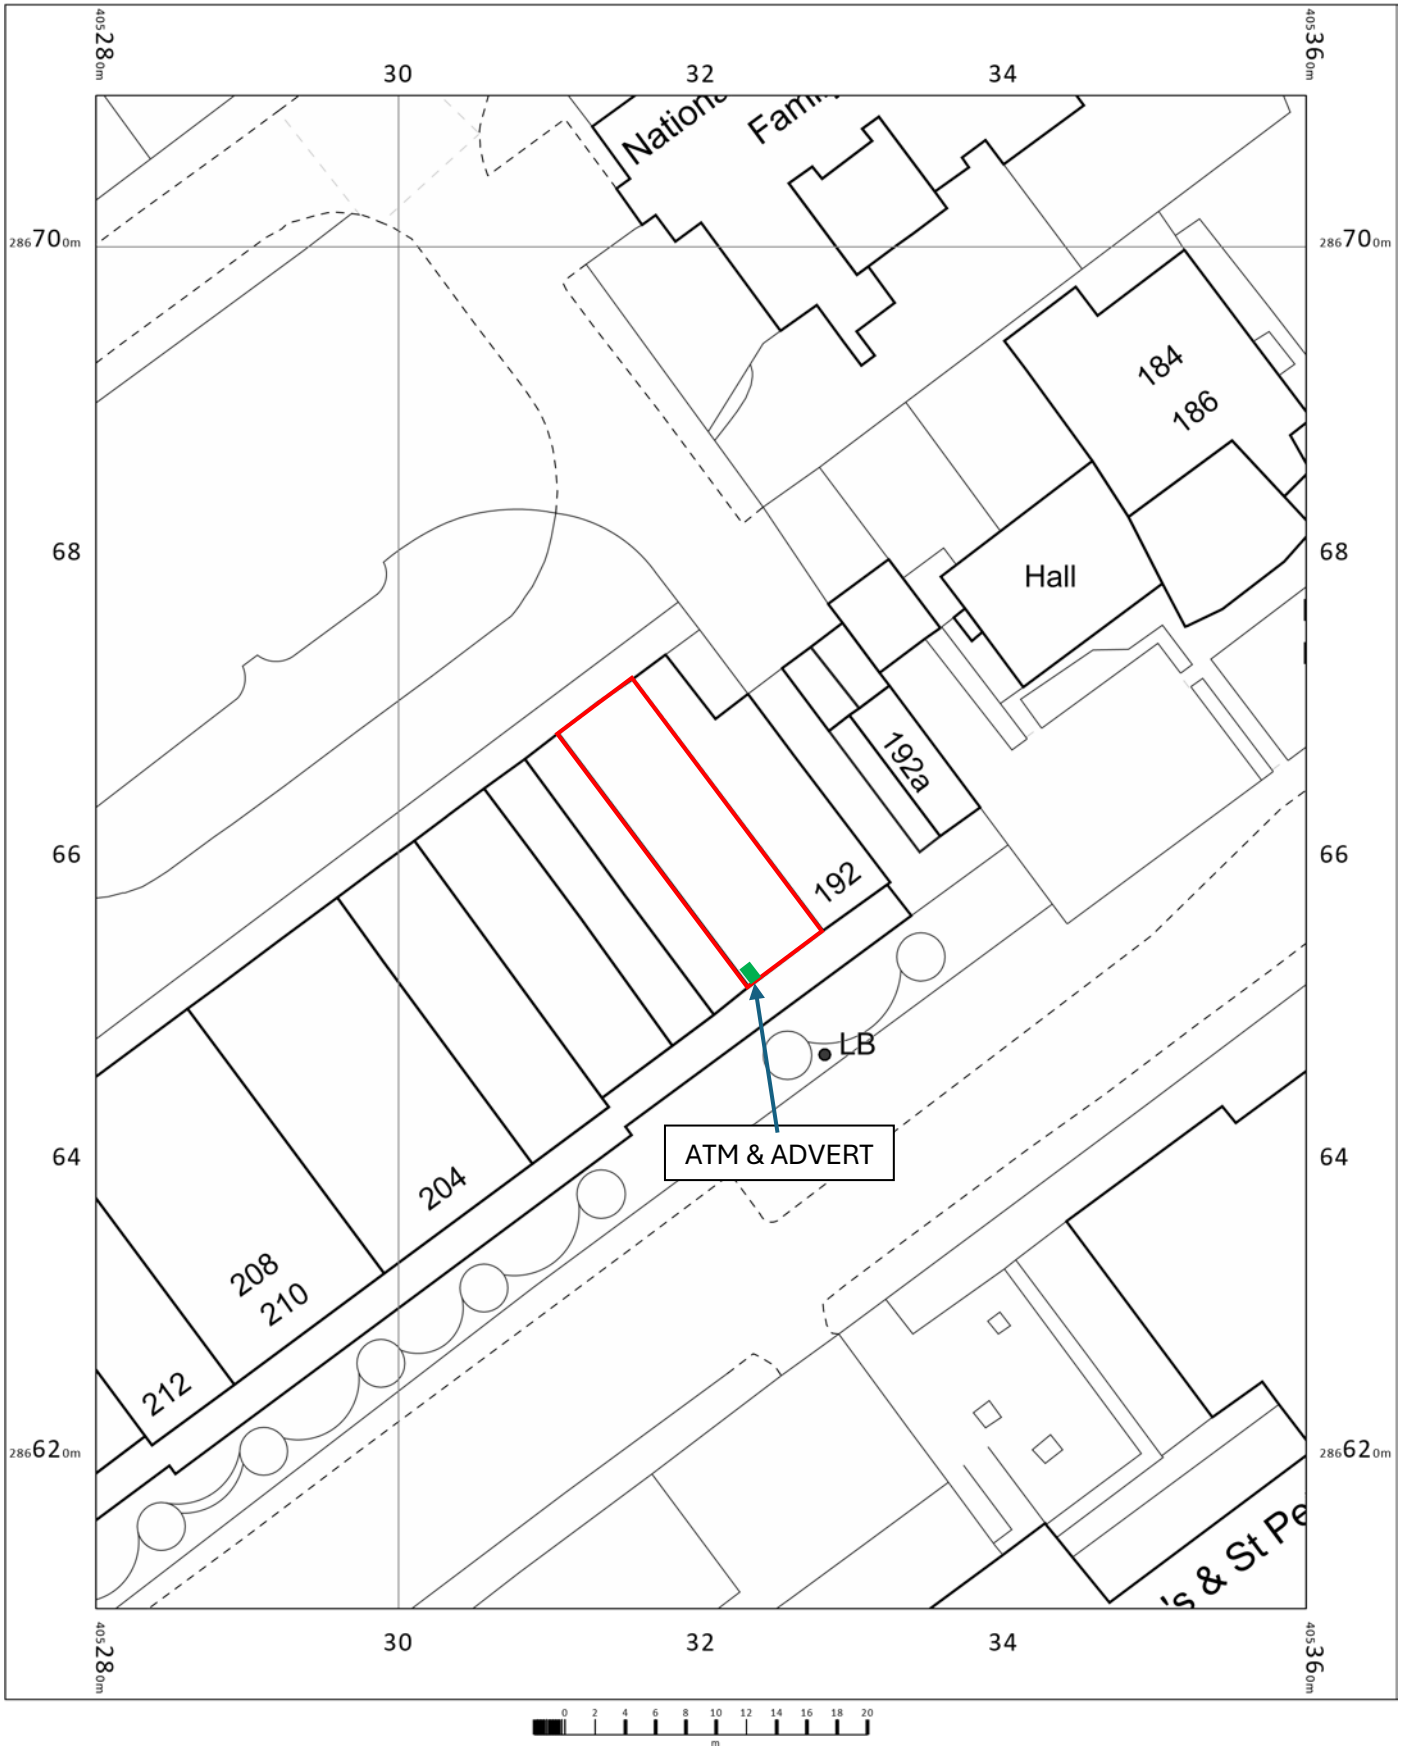


B16 Express (Best One),
194 St Vincent Street West,
Birmingham,
B16 8RP
E030313

OS MasterMap 1250/2500/10000 scale
Wednesday, August 26, 2026, ID: BW1-01294412 maps.blackwell.co.uk

1:500 scale print at A4, Centre: 405320 E, 286660 N

N

BLACKWELL'S MAPPING SERVICES
PERSONAL & PROFESSIONAL MAPPING
www.blackwellmapping.co.uk
TEL: 0800 151 2612
maps@blackwell.co.uk

©Crown Copyright Ordnance Survey. Licence no. 100041041