


The builder must check the site and the approved drawings before commencing the works and must take any working measurements as necessary.Any discrepancy in the drawing must be reported to the client .

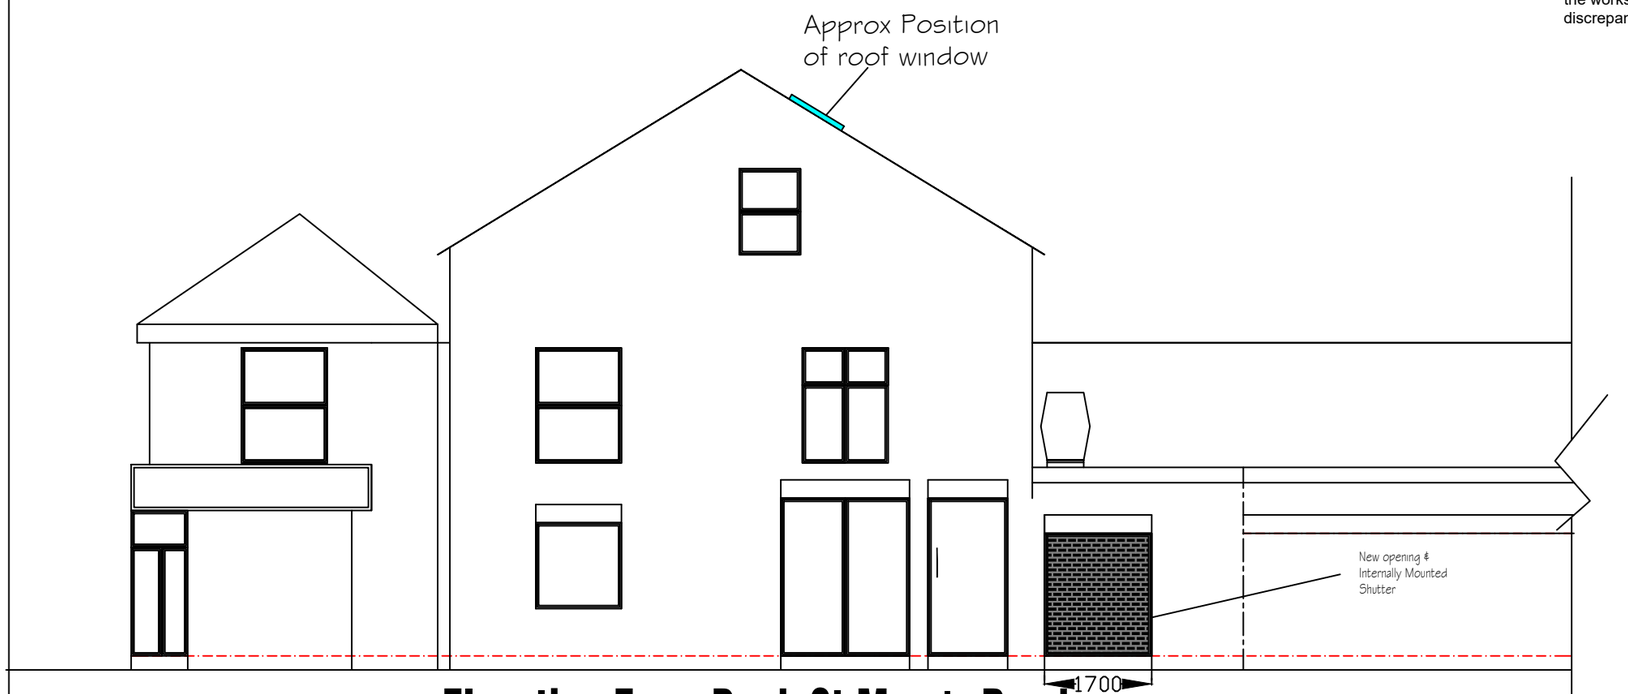

Elevation From Back St Mary's Road

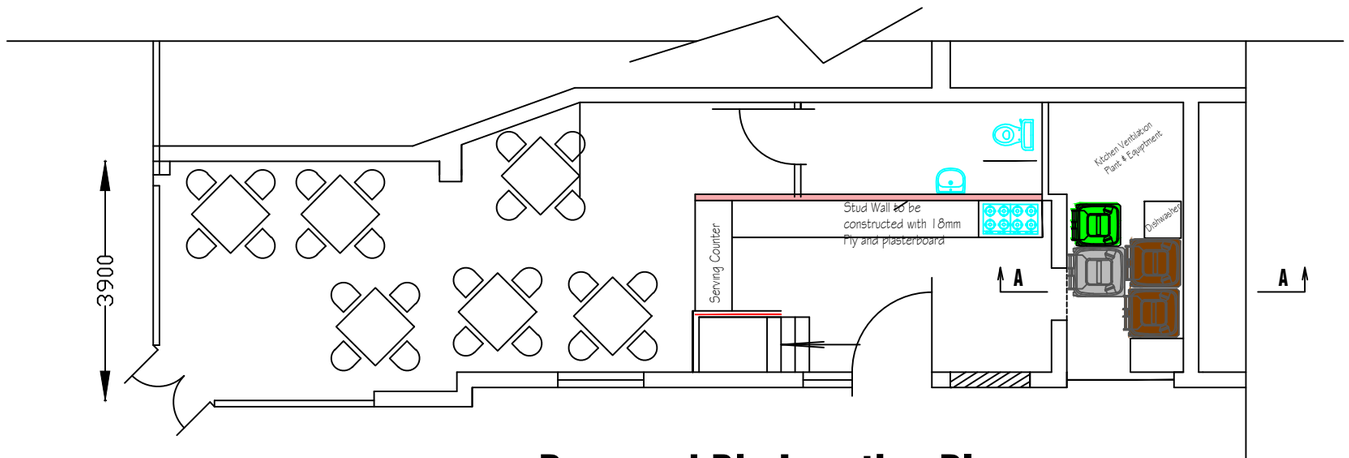

Proposed Bin Location Plan

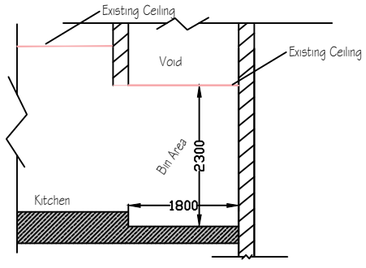

Section A - A

		REVISION	initial
no.	date	description	
A	16.06.26	Planning	

H S H
Engineering Design Services Ltd
428 Cheetham Hill Road Cheetham Manchester
M8 9LE. UK 01617956385,07940197 333

project title: Proposed change of use of the ground floor from a shop to Restaurant Class E including the installation of an external flue pipe.

client: LPR Ch Ltd

dwg. title: Proposed Plan & Elevations

dwg.no.	sheet no.	scale.	job no.
11A		1:100 @ A3	

595 Cheetham Hill Road M8 5EJ

drawn by.	checked by.	approved by.	date
TZ		-	Dec 24