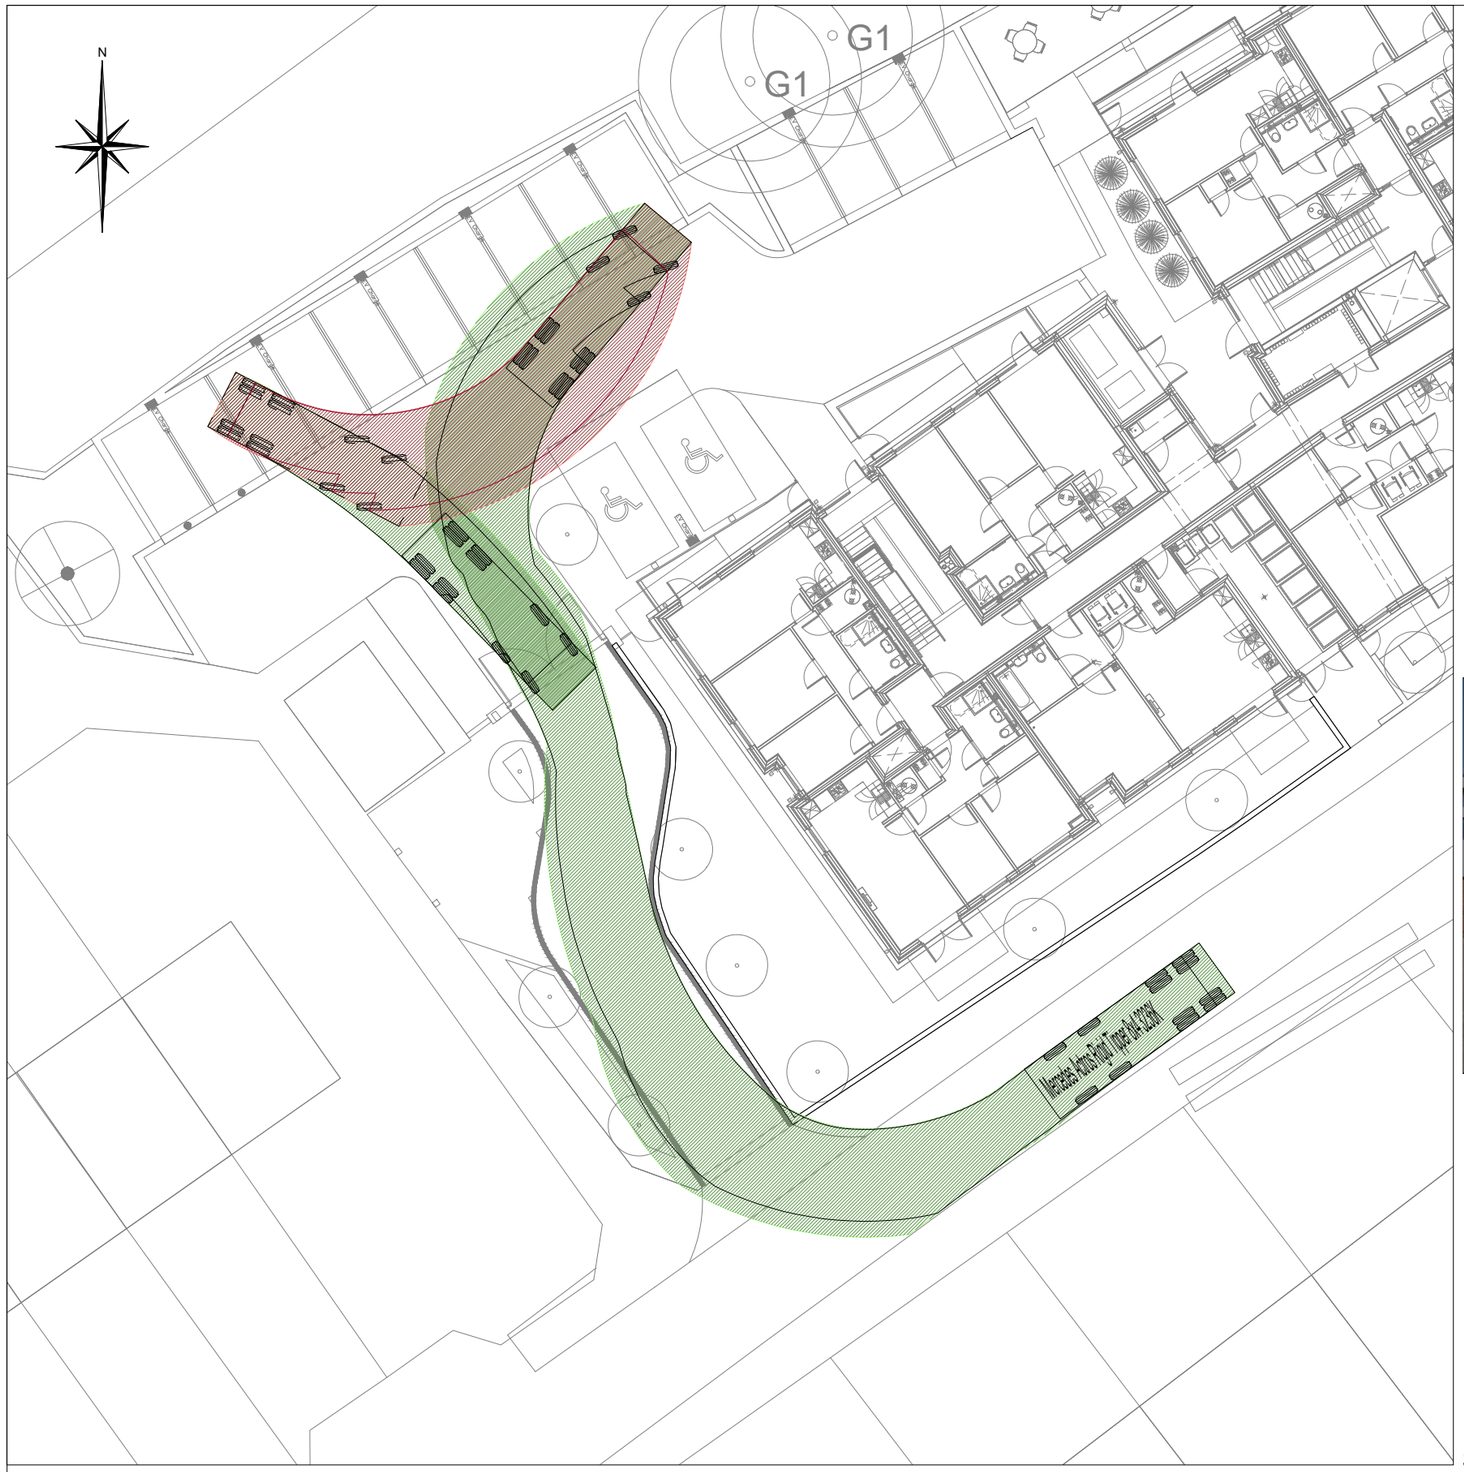


SWEPT PATH ANALYSIS NOTES:

1. TRACKING PATHS DISPLAYED IN **GREEN** INDICATE FORWARD VEHICLE MOVEMENT
2. TRACKING PATHS DISPLAYED IN **RED** INDICATE REVERSE VEHICLE MOVEMENT.
3. SOLID BLACK LINES DEMONSTRATE WHEEL TRACK & EDGE OF RED/GREEN HATCH DEMONSTRATES VEHICLE BODY EXTENTS

GENERAL NOTES:

THIS DRAWING TO BE READ IN CONJUNCTION WITH ALL RELEVANT STRUCTURAL & ARCHITECTURAL DRAWINGS AND SPECIFICATIONS

ALL DIMENSIONS TO BE CHECKED ON SITE BY CONTRACTOR/FABRICATOR PRIOR TO COMMENCEMENT OF WORKS


ALL DIMENSIONS ARE IN MILLIMETERS UNLESS SPECIFIED OTHERWISE

ALL WORKS TO BE CARRIED IN STRICT ACCORDANCE WITH THE ENGINEERS SPECIFICATIONS, RELEVANT BRITISH STANDARDS, STATUTORY HEALTH & SAFETY/C.D.M REGULATIONS, RELEVANT CODE OF PRACTICE & CURRENT EDITION OF THE BUILDING REGULATIONS

THE DEVELOPER SHALL NOT COMMENCE ANY WORK WHICH AFFECTS THE PUBLIC HIGHWAY UNTIL ALL THE APPROVED TRAFFIC SAFETY AND MANAGEMENT MEASURES NECESSITATED BY THE WORKS ARE IN PLACE.

THE DEVELOPER SHALL MAINTAIN ACCESS TO AND ALONG ALL EXISTING FOOTWAYS, PRIVATE ACCESSES, PUBLIC RIGHTS OF WAY AND PROPOSED CROSSINGS OF THE WORKS THROUGHOUT THE CONSTRUCTION PHASE.



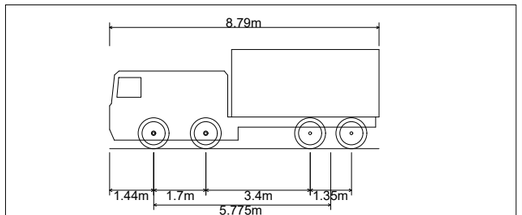

Mercedes Actros Rigid Tipper 8x4 3236K

Overall Length	8.790m
Overall Width	2.490m
Overall Body Height	3.233m
Min Body Ground Clearance	0.280m
Track Width	2.490m
Lock to lock time	5.00s
Wall to Wall Turning Radius	10.750m

THE LARGEST VEHICLE ENTERING THE SITE IS AN 8 WHEEL HOOK LOADER. THE ENTRANCE INTO/OUT OFF SITE IS VIA THE EXISTING ENTRANCE ON THORNDEN ROAD.

WE AIM TO ENTER SITE AND LEAVE SITE IN A FORWARD GEAR. ALL HGV MOVEMENTS ON AND OFF SITE WILL BE CONTROLLED BY A BANKSMAN/ VEHICLE MARSHAL.

SCALE BAR 1:250

0 5 10 15 20 25

Sutcliffe
Structural & Civil Engineering
Geotechnical & Environmental Investigations
Building Surveying
Pre Planning Services
Liverpool Head Office: 0151 227 3155
Manchester Office: 0161 817 5180
North Wales Office: 01978 664 071
London Office: 020 8016 4320
www.sutcliffe.co.uk

Drawing Status
PRELIMINARY DRAWING

Client
JIGSAW HOMES

Project
OLDHAM ROAD MILES PLATTING
FORMER APOLLO PUBLIC HOUSE

Drawing Title
SWEPT PATH ANALYSIS
DELIVERY VEHICLES

Rev	Description	Date	By	Chkd
P01	PRELIMINARY ISSUE	03.09.26	JG	AD

Date: SEP 26	Drawn By: JG	Checked By: AD
Scale at A3: 1:250	Project Number: 33585	
Sheet Number: 33585-SUT-ZZ-XX-DR-C-6904		Revision: P01