


© The creative content and information contained herein is the intellectual property of SWAN Projects. Any use and/or reproduction is expressly prohibited without our prior, written consent.

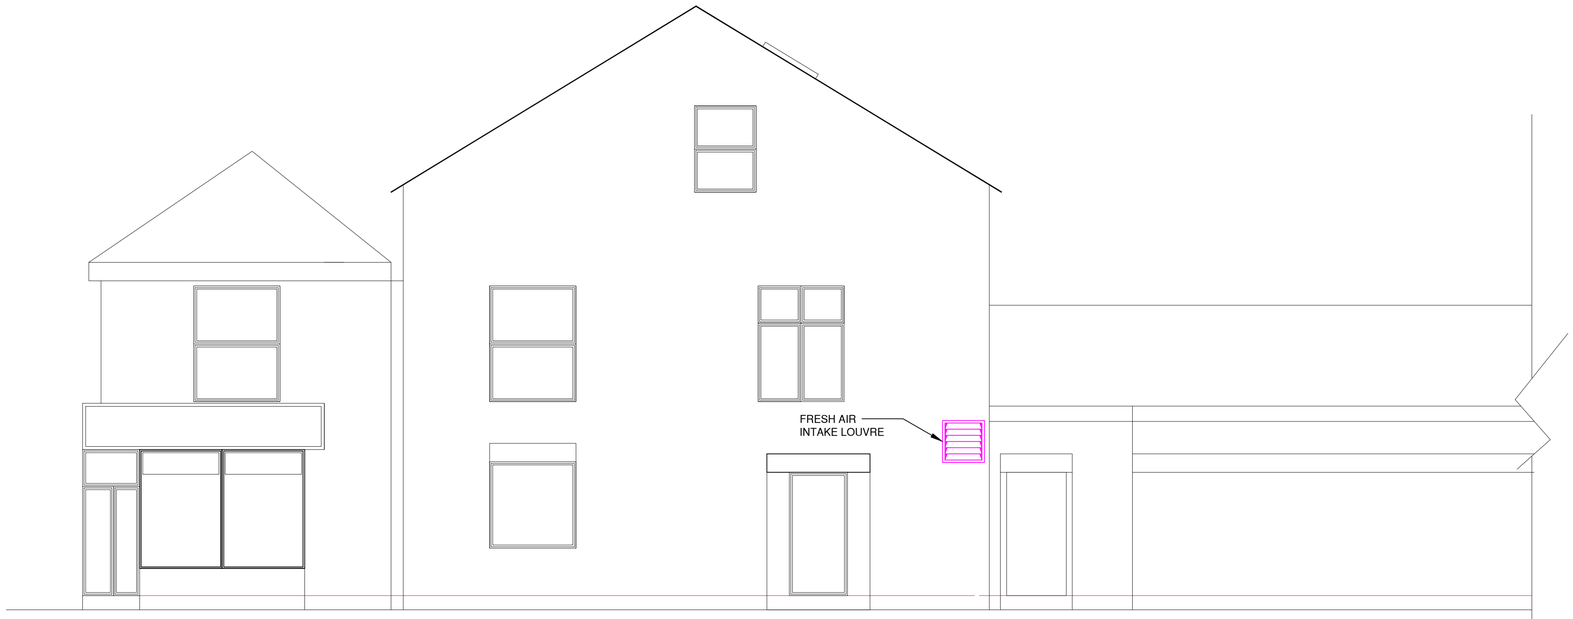


SIDE ELEVATION FROM ST MARY'S ROAD

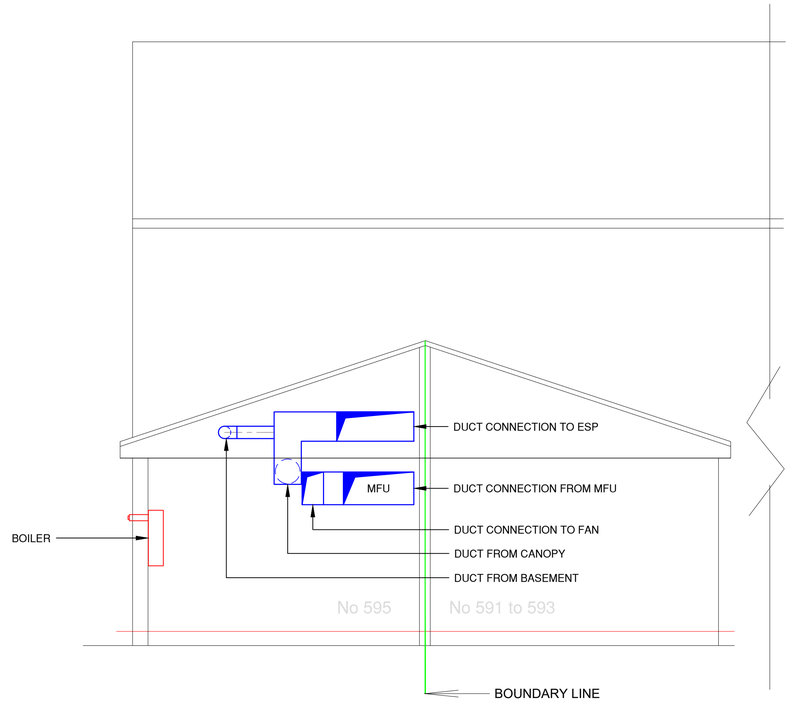


SECTION THROUGH PLANT ROOM A - A

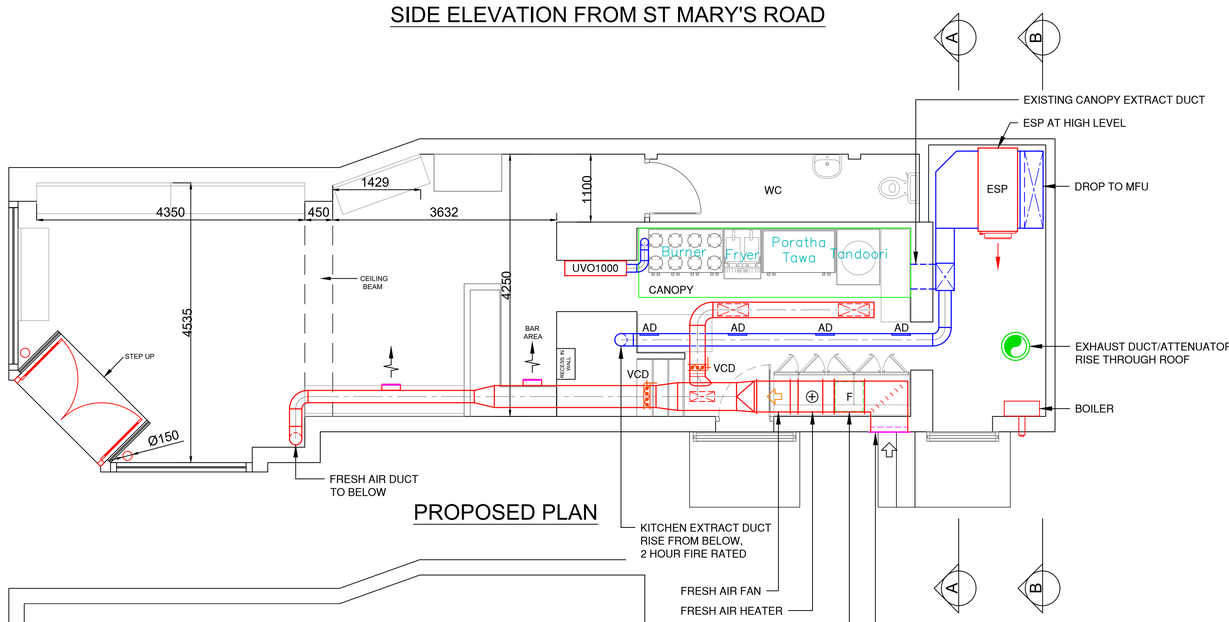


PROPOSED PLAN

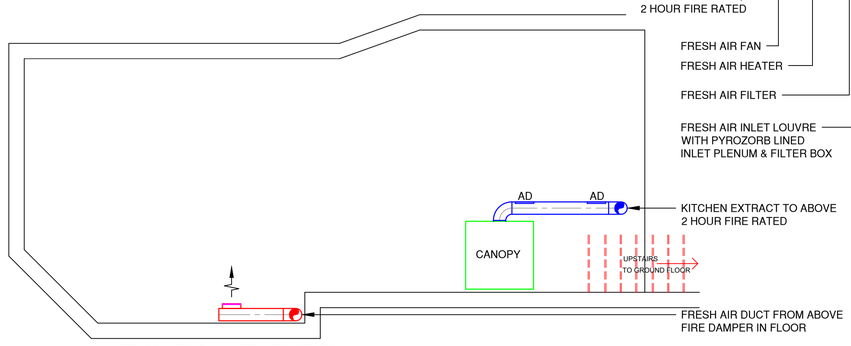

FRONT BASEMENT PLAN

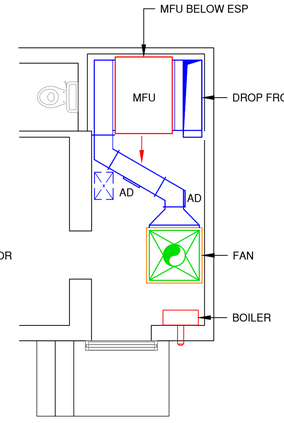

PLAN AT FAN LEVEL

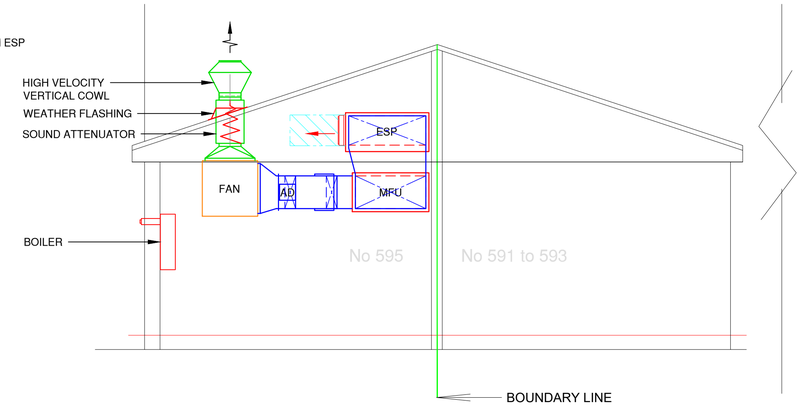

SECTION THROUGH PLANT ROOM B - B

SCALE m 0 0.5 1.0 1.5 2.0 2.5 3.0 3.5 4.0 4.5 5.0
1:50

Rev	Date	Description	By
C	12.6.26	PLANTROOM INCREASED IN SIZE - EXTRACT SYSTEM RECONFIGURED	PAS
B	6.3.26	UVO1000 & ADDITIONAL ACCESS DOORS ADDED.	PAS
A	18.1.26	TITLE CHANGE	PAS

SWAN Projects
tel: 0161 300 3465 E mail: Info@swan-projects.com

Client	LPR CH LTD t/a Mr Chaat
Project	595 CHEETHAM HILL ROAD, MANCHESTER, M8 5EJ
Title	KITCHEN VENTILATION SERVICES

Scale	1:50	Drawing Number	Rev
Date	10.1.2026	C895/1	C
Drawn	PAS		
Checked			

© The creative content and information contained herein is the intellectual property of SWAN Projects. Any use and/or reproduction is expressly prohibited without our prior, written consent.