
SCALE
1:100
0
1
2
3
4
5
M.

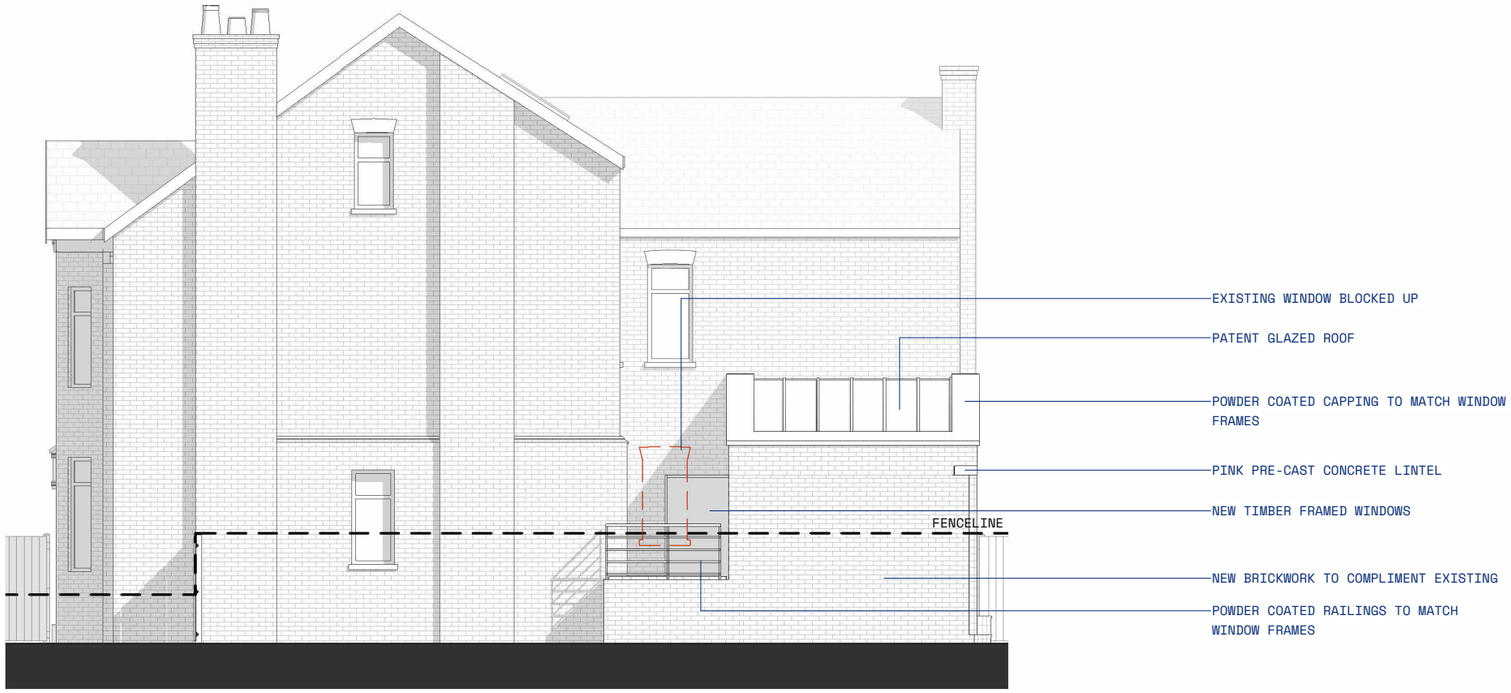

Proposed Side Elevation
1 : 100

common practice

86 Princess Street, Manchester M1 6NG
hello@commonpractice.studio
0161 531 1471

corkie

GENERAL NOTES

Given dimensions to be taken in preference to measured. Any discrepancies to be brought to the attention of the Architect/Designer. Survey drawings are intended for schematic purposes only, all measurements to be checked on site prior to construction.
©Common Practice Studio Ltd. t/a Common Practice, 2026.

NORTH

LOCATION
61 Corkland Road,
Chorlton,
Manchester M21 8XS

PROJECT REFERENCE
625

SHEET REFERENCE
P.211 /A

SHEET NAME
Proposed Elevations

FOR PLANNING

REVISIONS

A	FOR PLANNING	25 09 26

CP.625. P.211. A	1 : 100 @ A3	TP