
Technical intent only – not to be used for manufacture

Note signs are not to scale and indicative of location only

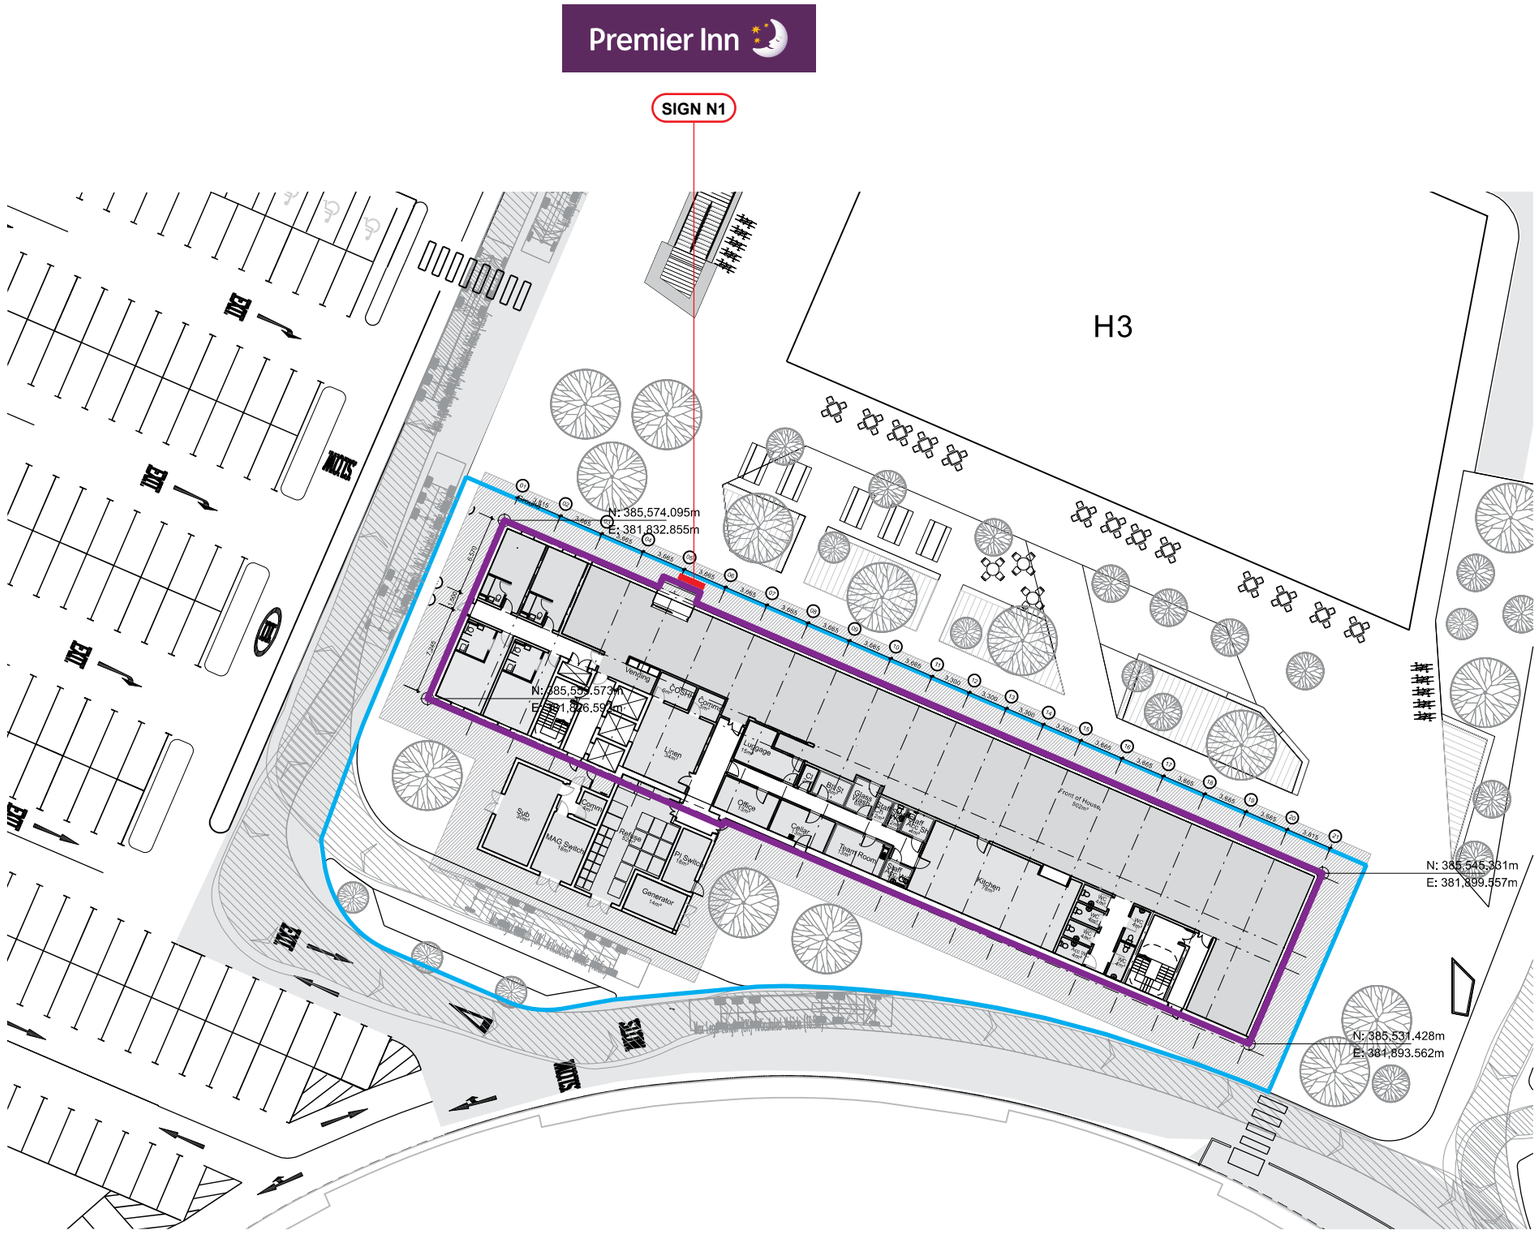


Notes

1. All dimensions in mm unless otherwise stated.
2. This drawing is to be read in conjunction with all relevant architects and engineers drawings, the specification for the works and any other specialist drawings.
3. All details are for technical intent purposes only - contractor to undertake full site technical survey to confirm all sizes, fixing details and access requirements on site. Any discrepancies are to be notified to the consultant prior to fabrication.
4. Contractor must submit production shop drawings for consultant review/comment prior to fabrication.
5. Sign contractor to calculate and determine structural loadings for all elements in accordance with site specific conditions.

Rev	Date	Description
A	29.09.2026	Initial issue

Key Plan

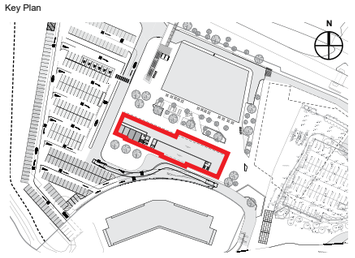

Project
MANCHESTER AIRPORT

Client
Whitbread Group Plc
Whitbread Court
Houghton Hall Business Park
Porz Avenue
Dunstable
LU5 5XE

Consultant
Endpoint Limited
Unit G, 11 Bell Yard Mews
London, SE1 3TN
+44 (0)20 7089 2670
weare**endpoint**.com

Stage
ADVERTISEMENT APPLICATION

Drawing Title
PLAN – SIGN LOCATIONS

Project No.	61105	
Drawn:	Sean Blake	
Checked:	Paul Veness	
Approved:	Paul Veness	
Sheet size:	A3 (420mm x 297mm)	
Scale:	1:500 @ A3	

Drawing No.	Sheet	Revision
61105-002	01	A

© Copyright. Unauthorised copying & distribution prohibited