
PROPOSED ELEVATIONS

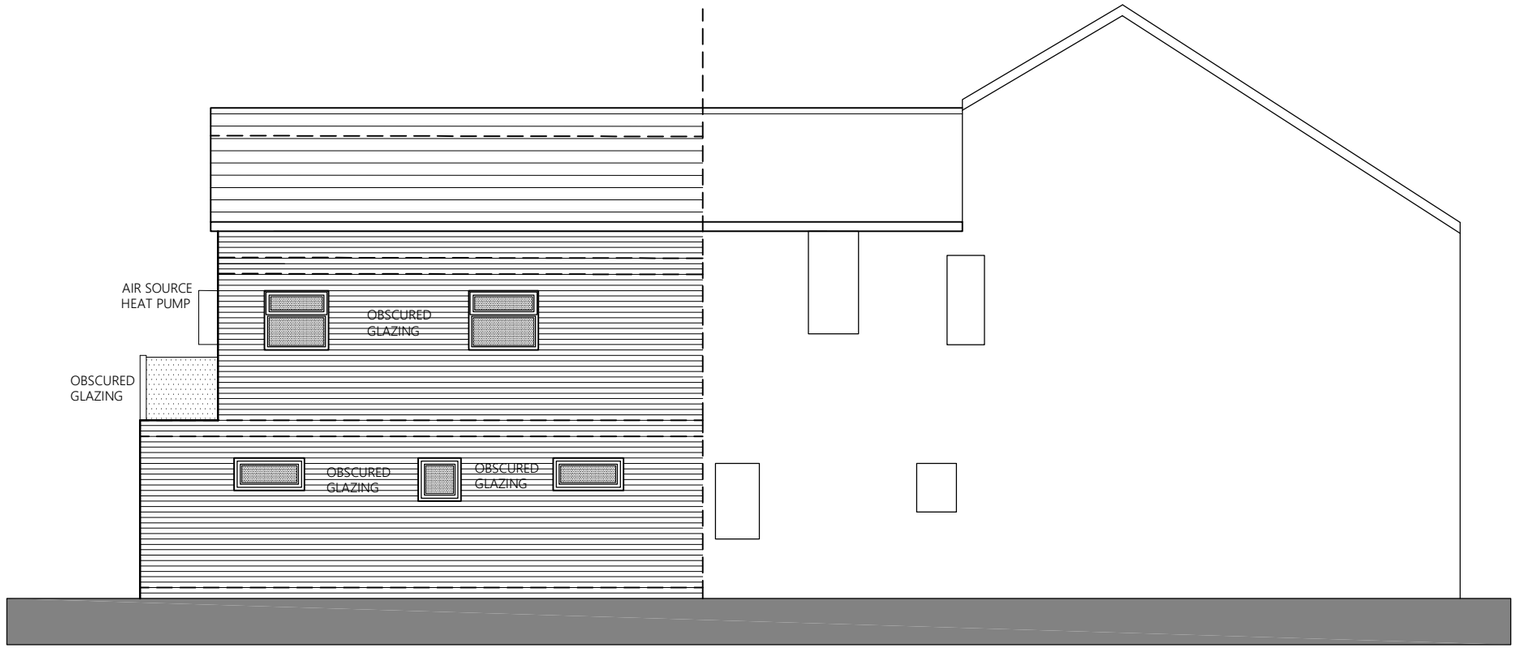

SOUTH WEST



NORTH EAST



NORTH WEST

PLANNING

PROJECT STABLEYARD	CLIENT PETER CLEAVE
DRAWING TITLE PROPOSED ELEVATIONS	SCALE 1:100 @ A3
DRAWING NUMBER 119-PL-204	REVISION
DATE 06/03/2021	DRAWN BY B.H D.J.J

HOPLEY & JOHNSON est. 2018

REVISION	DESCRIPTION	INIT.	DATE

THIS DRAWING IS THE PROPERTY OF HOPLEY JOHNSON LTD

ALL DRAWINGS ARE SUBJECT TO STRUCTURAL ENGINEERS SPECIFICATION AND APPROVAL BEFORE ANY BUILDING WORKS COMMENCE

DO NOT SCALE FROM THIS DRAWING