
PROPOSED - INDOOR TENNIS COURT AT PALATINE ROAD, MANCHESTER

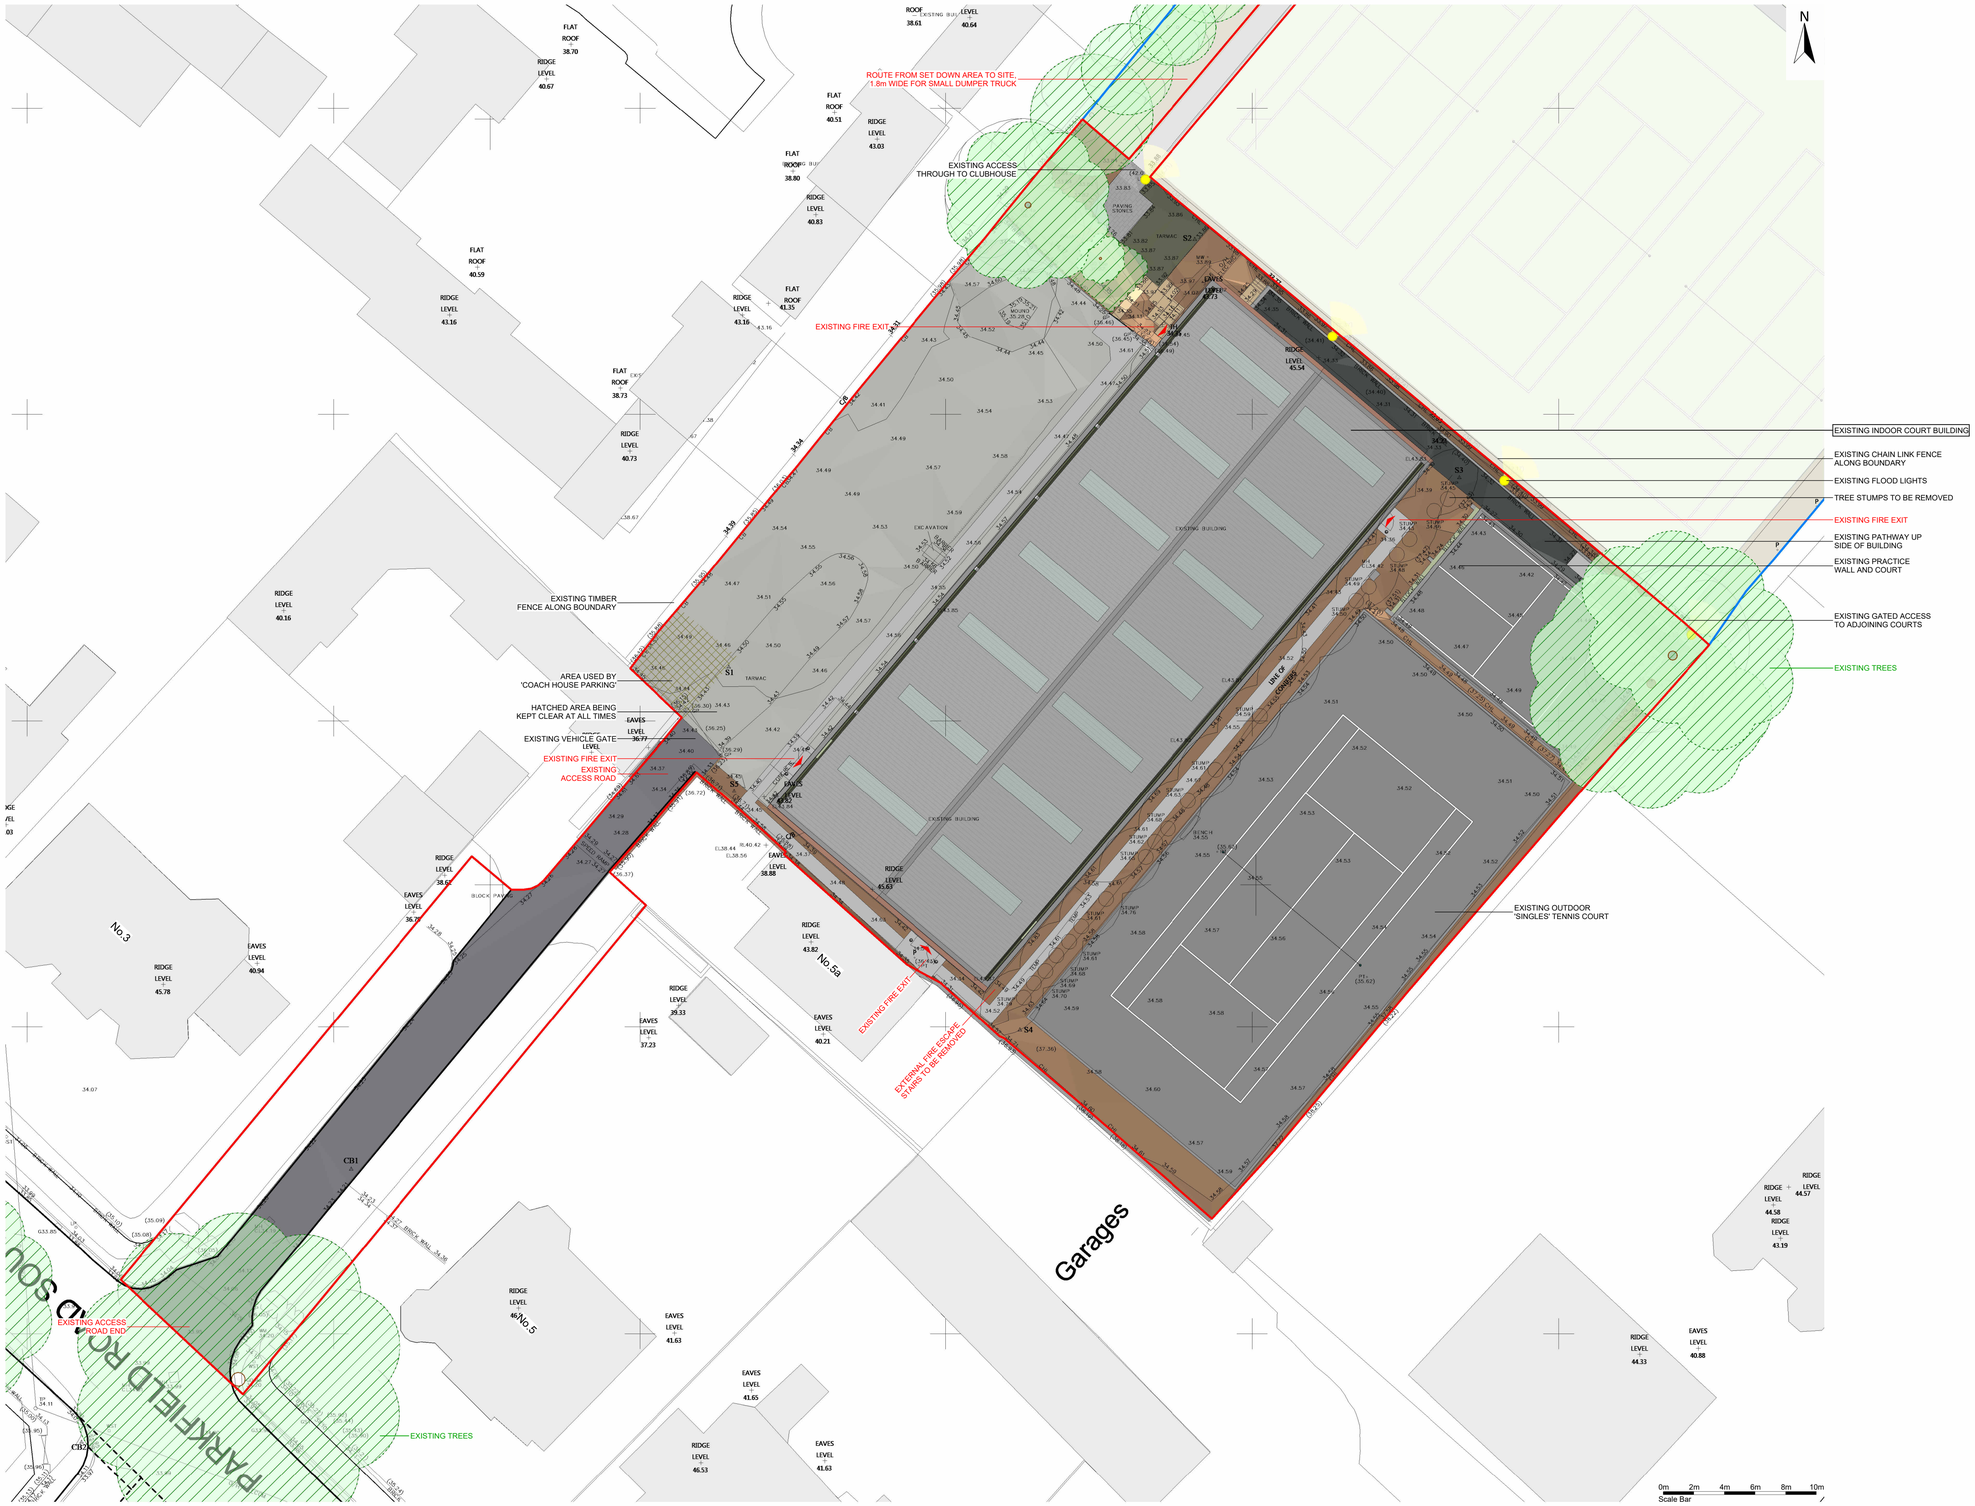

1 Block Plan
1 : 200

SITE AREA = 2589m²

DO NOT SCALE, IF IN DOUBT PLEASE ASK
All setting out must be checked on site prior to commencement. Any discrepancy must be reported to client.

© This drawing is the sole copyright of MRH Design and should not be copied or reproduced without prior consent.

Notes
Rev A - Red line adjustment. Rev B - Red line adjustment.

MRH design
architectural technology
The Studio, Culchunaig Steading, Westhill, Inverness, IV2 5BS
Tel/Fax: 01463 794410 Mobile: 07760195141
Email: info@mrhdesign.co.uk Web: www.mrhdesign.co.uk

Client Name	Project Name	Drawn by
The Northern Lawn Tennis Club	Indoor Tennis Court AT The Northern (Lawn Tennis Club), Palatine Road, Manchester, M20 3YA	KHS

Scale		Date	current rev.	Title / Description	Drawing No.	Project No.
1 : 200	A1	June 2026	B	Proposed - Block Plan	**2025-34-MRH-202**	**2025-34**