
Please note this drawing and application relates to the Athenaeum (Grade II*) building only. Other works (to the City Art Gallery and 2002 extension) are subject to a separate LBC.

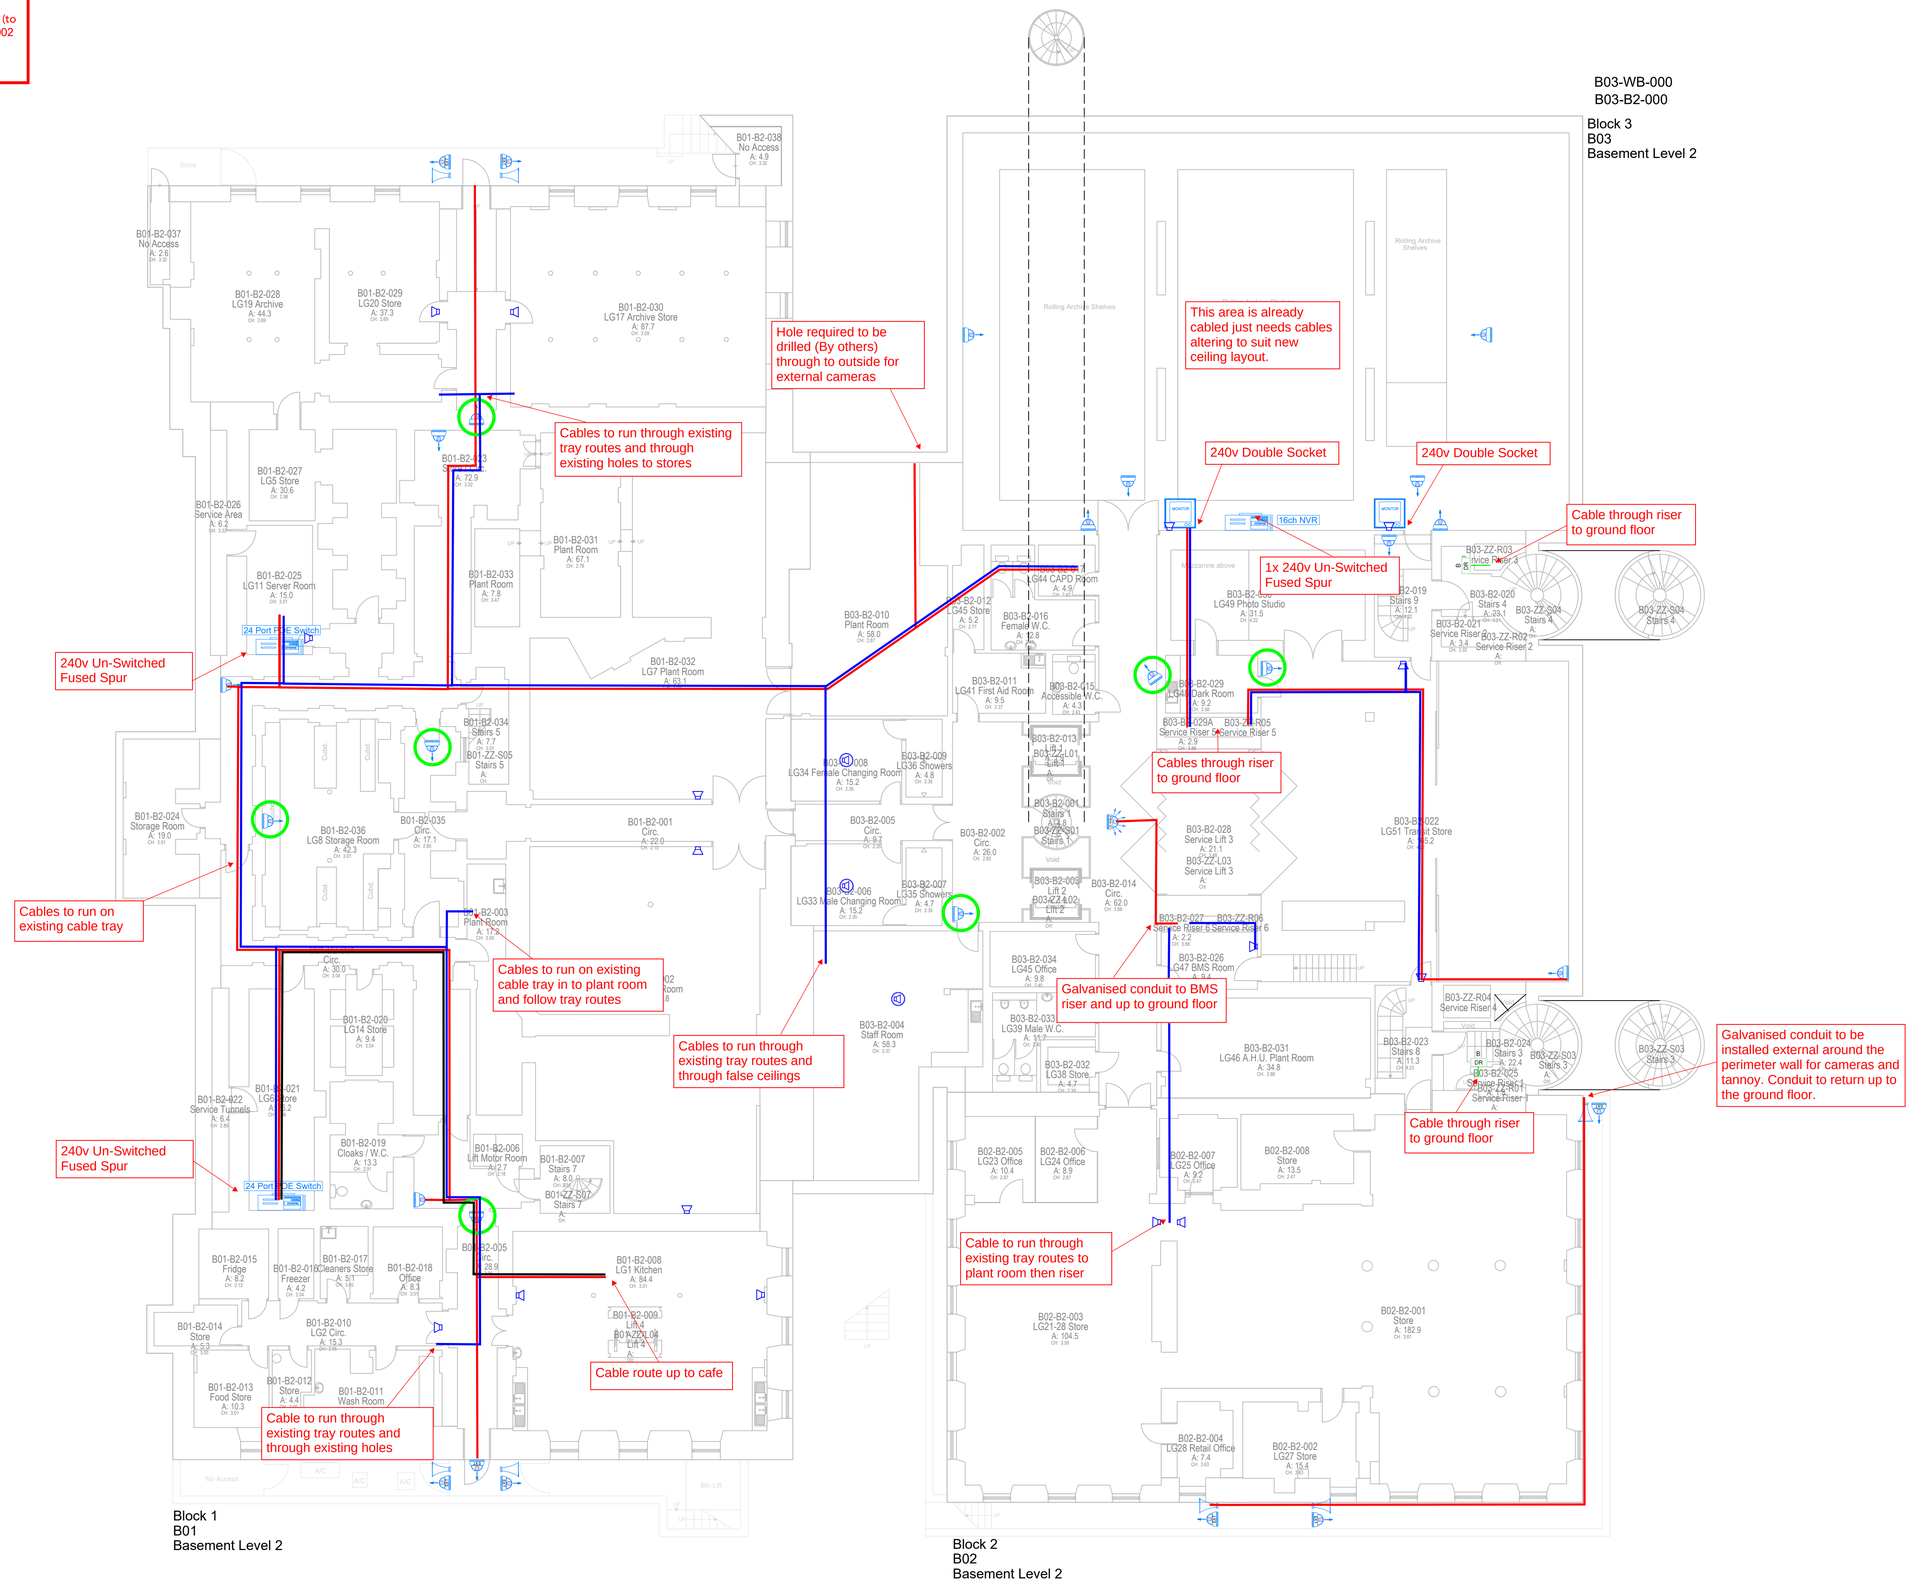

DOCUMENT SECURITY CLASSIFICATION

THIS DRAWING IS THE PROPERTY OF MITIE SECURITY SYSTEMS LIMITED AND MAY NOT WITHOUT THE EXPRESS WRITTEN CONSENT OF THE COMPANY BE COPIED IN WHOLE OR IN PART OR USED FOR ANY PURPOSE OTHER THAN THAT FOR WHICH IT IS SUPPLIED.

© COPYRIGHT - MITIE SECURITY SYSTEMS LIMITED

CCTV LEGEND

- MONITOR
- DIGITAL RECORDER
- MULTI CAMERA
- PTZ DOME CAMERA
- CCTV-FIXED-DOME-EXTERNAL
- CCTV-FIXED-DOME-INTERNAL
- CCTV-FIXED-DOME-AI
- CCTV-FIXED-FISHEYE-12MP
- PUBLIC ADDRESS SPEAKER

PAVA LEGEND

- IP WALL MOUNTED SPEAKER
- IP FLUSH CEILING SPEAKER
- ANALOGUE FLUSH CEILING SPEAKER
- IP EXTERNAL HORN SPEAKER IP65
- IP PROJECTION SPEAKER
- ANALOGUE PROJECTION SPEAKER

DISABLED REFUGE LEGEND

- DRP — DISABLED REFUGE CONTROL PANEL
- DR B — DISABLED REFUGE TYPE B

PANIC ALARM LEGEND

- PAP — PANIC ALARM CONTROL PANEL
- PA — WIRELESS PANIC ALARM BUTTON
- PA — WIRED PANIC ALARM BUTTON
- KP — KEYPAD

CABLE ROUTE LEGEND

- CAMERA IN EXISTING POSITION AND DOES NOT REQUIRE CABLING
- CCTV CABLE ROUTE
- PUBLIC ADDRESS CABLE ROUTE
- Disabled Refuge Cable Route
- Panic Alarm Cable Route

MOD.	DESCRIPTION	SDD. 125.DES.	CAD	APPD.	DATE
P02	Includes PA and Disabled Refuge		JR	MA	22/09/26

mitie | fire & security
6-10 Rising Lea,
Derby Road, Risley,
Derbyshire,
DE72 3SS
T. 0115 949 9449
www.mitie.com

CAD INPUT	J.Redfern	PROJECT No.	519170
CHECKED	M.Anderson	INSTALLATION No.	
APPROVED		SCALE	N.T.S @ A1
DATE	22/09/2026	SDD.125.DES.	
DRG. OFFICE	Risley	ENGINEER	
AUTOCAD FILE NAME:		XREF FILE NAMES:	

TITLE

Manchester ART Gallery Basement Level CCTV/Public Address/PA/ Disabled Refuge Cable Routes

PROJECT:
2026 CCTV/Public Address/PA/Disabled Refuge

DRAWING No.
MAG2-MFS-18-B2-DR-X-68-10001

MOD.
P02