

Please note this drawing and application relates to the Athenaeum (Grade II*) building only. Other works (to the City Art Gallery and 2002 extension) are subject to a separate LBC.

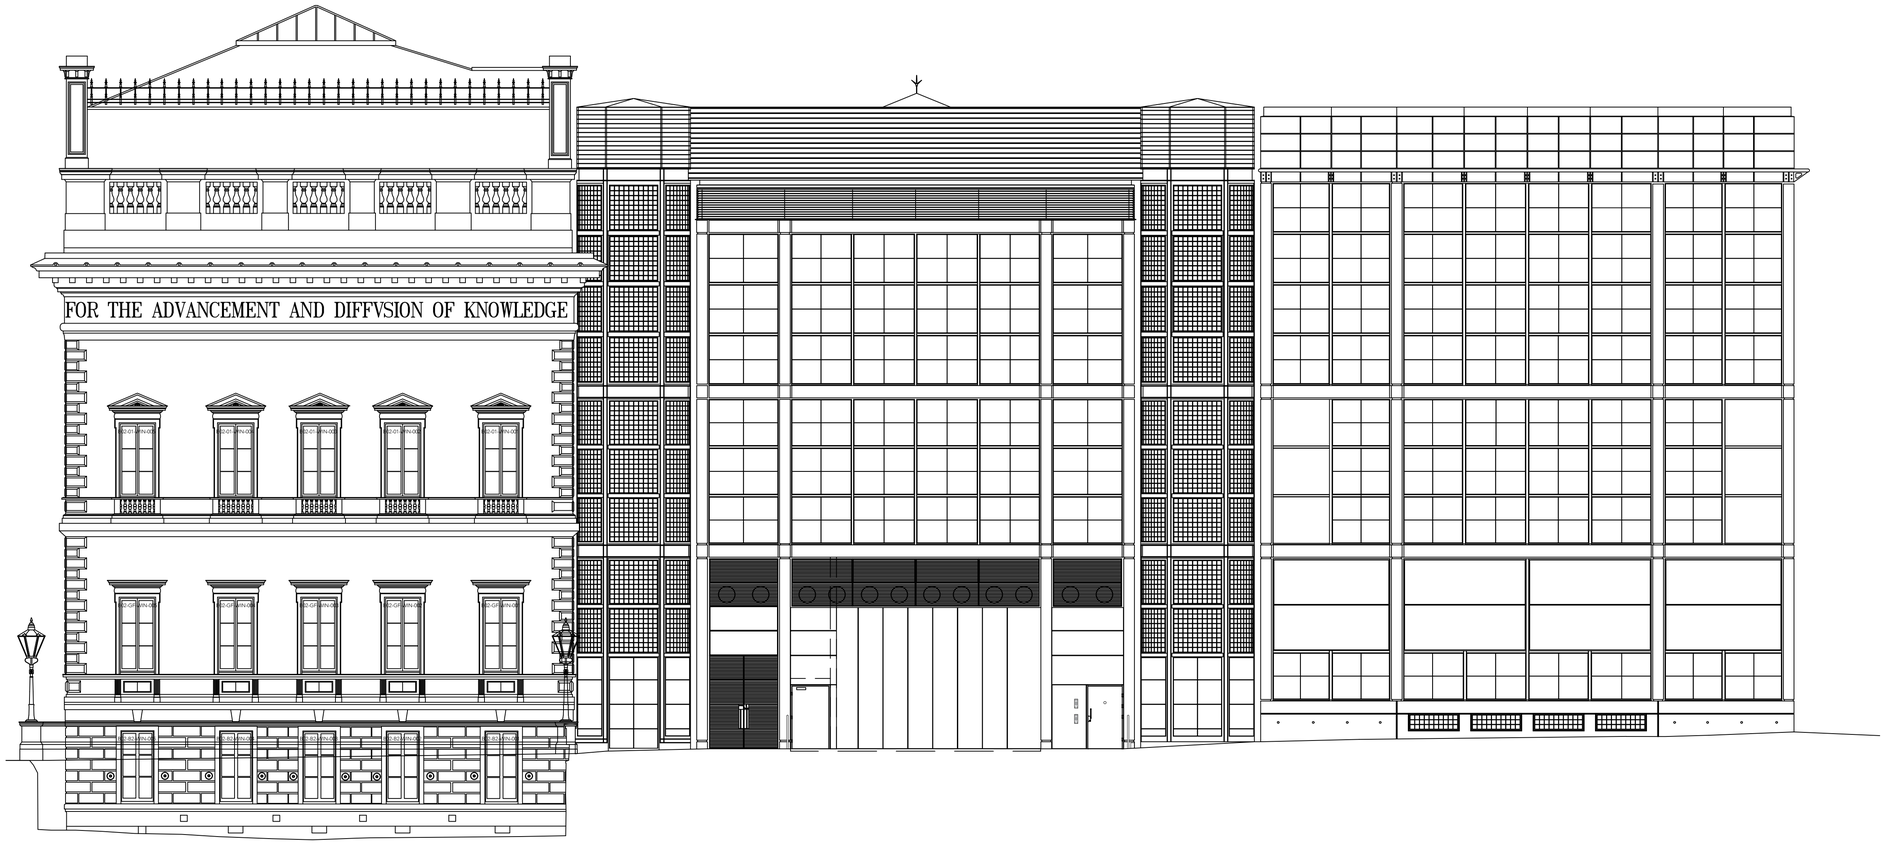

GEORGE STREET ELEVATION

Note:
Do not scale from this drawing.
Dimensions are to be checked on site.
If in doubt please ask.

KEY PLAN

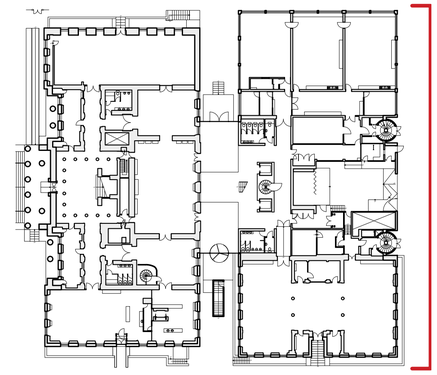

N

P01 07/04/26 First Issue
HB

Rev Date/Intls Details

© The moral rights of the author are hereby asserted.
This drawing and design is the sole property of Buttress Ltd and must not be reproduced without permission.
Buttress Ltd is Registered in England and Wales: 5363573

MANCHESTER CITY COUNCIL

Buttress

41 Bengal St
Manchester
M4 6AF

T 0161 236 3303
E contact@buttress.net
W www.buttress.net

Project Title	Manchester Art Gallery
Client	Manchester City Council
Location	Mosley Street, Manchester
Drawing Title	Existing Elevations George Street

Date	07/04/26	**Scale**	1:100
Checked	EK	**Orig Paper Size**	A1

Status **Preliminary**

Project: Origin: Zone: Level: Type: Disc: Code: Number: Rev:

MAG - BUT - 00 - ZZ - DR - A - 00 - 2003 **P01**