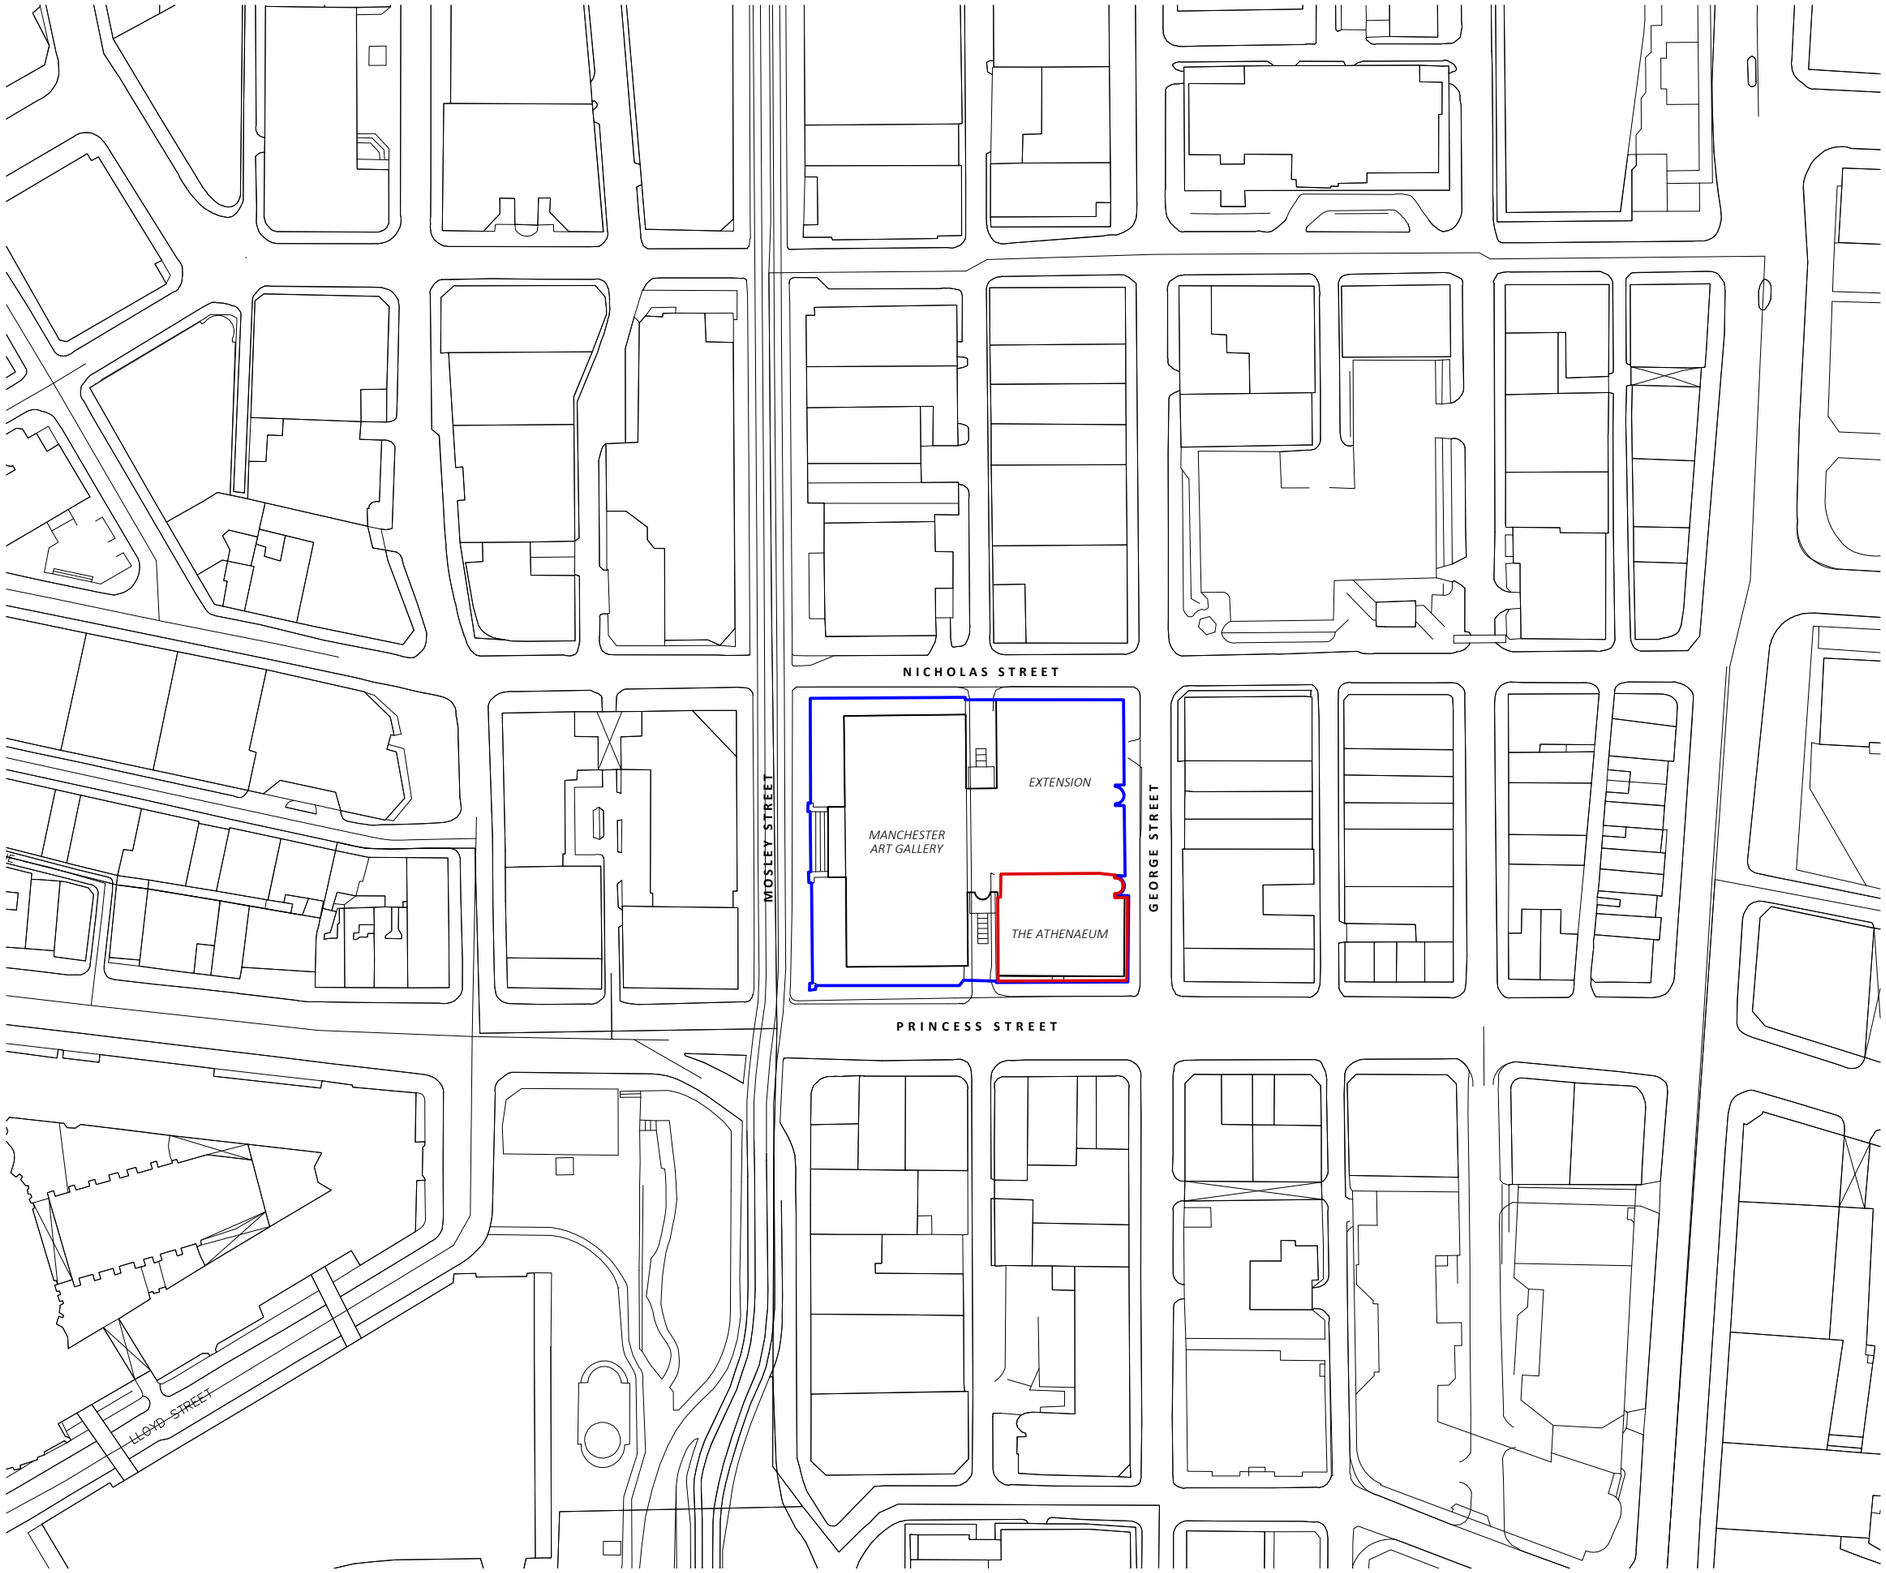


Note:
Do not scale from this drawing.
Dimensions are to be checked on site.
If in doubt please ask.

KEY

Site Application Extent

Site Ownership Boundary

Rev	Date/Intls	Details
P01	24/08/26	Listed Building Consent Application Issue

© The moral rights of the author are hereby asserted.
This drawing and design is the sole property of Buttress Ltd and must not be reproduced without permission.
Buttress Ltd is Registered in England and Wales: 5363573

MANCHESTER CITY COUNCIL

Buttress

41 Bengal St
Manchester
M4 6AF

T 0161 236 3303
E contact@buttress.net
W www.buttress.net

Project Title	Manchester Art Gallery
Client	Manchester City Council
Location	Mosley Street, Manchester
Drawing Title	Site Location Plan
Date	24/08/26
Checked	EK
Scale	1:1250
Orig Paper Size	A3
Status	**Preliminary**

Project: Origin: Zone: Level: Type: Role: Code: Number: Rev:

MAG-BUT-00-RL-DR-A-91-0003 P01