


COPYRIGHT OF ATELIER MB LTD
DO NOT SCALE FROM THIS DRAWING
DIMENSIONS TO BE CHECKED ON SITE

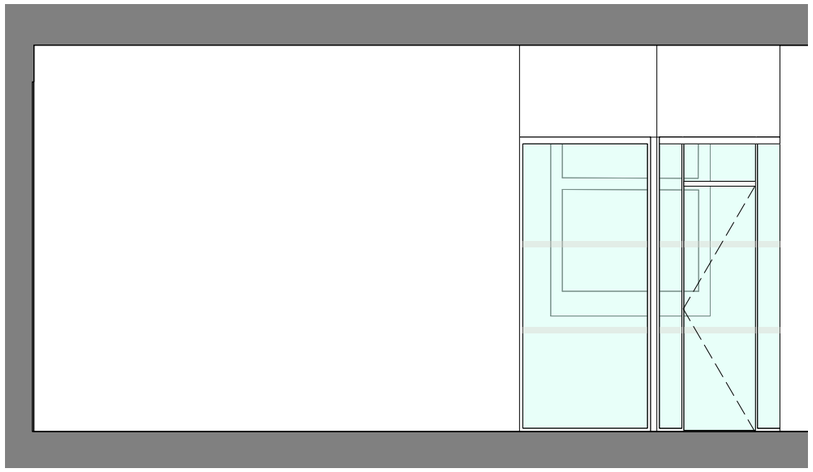

1 Elevation 2
Scale: 1:50

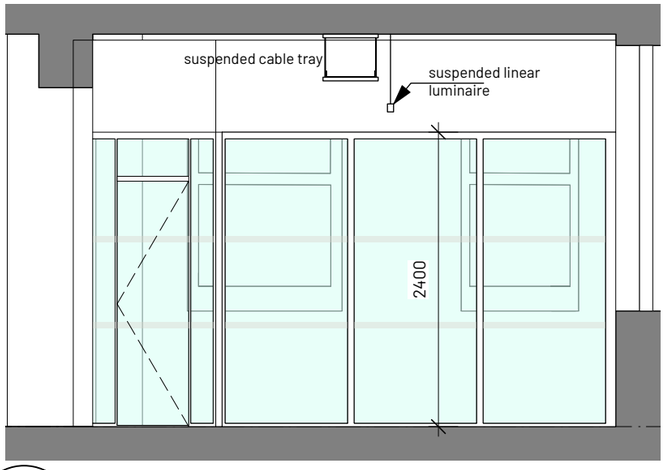


2 Elevation 1
Scale: 1:50

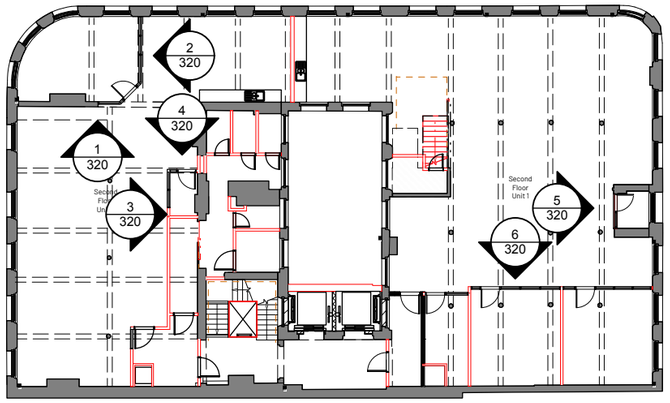


7 2nd Floor Key Plan
Scale: 1:300


Note
See drawings 2143 P(400) and P(410) for details

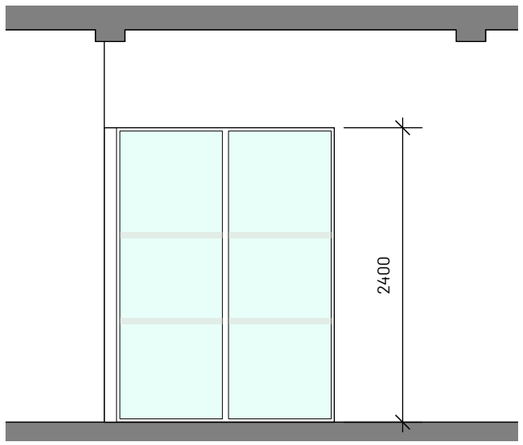


3 Elevation 3
Scale: 1:50

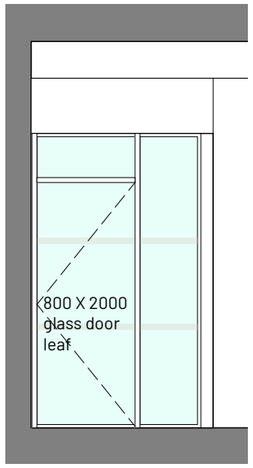

4 Elevation 4
Scale: 1:50

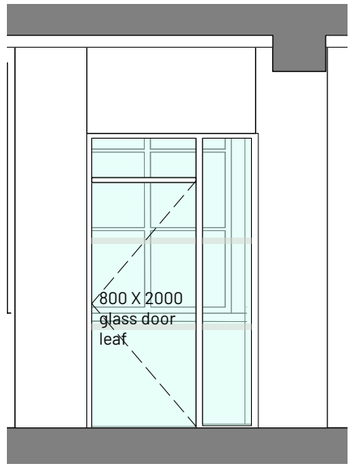

5 Elevation 4
Scale: 1:50

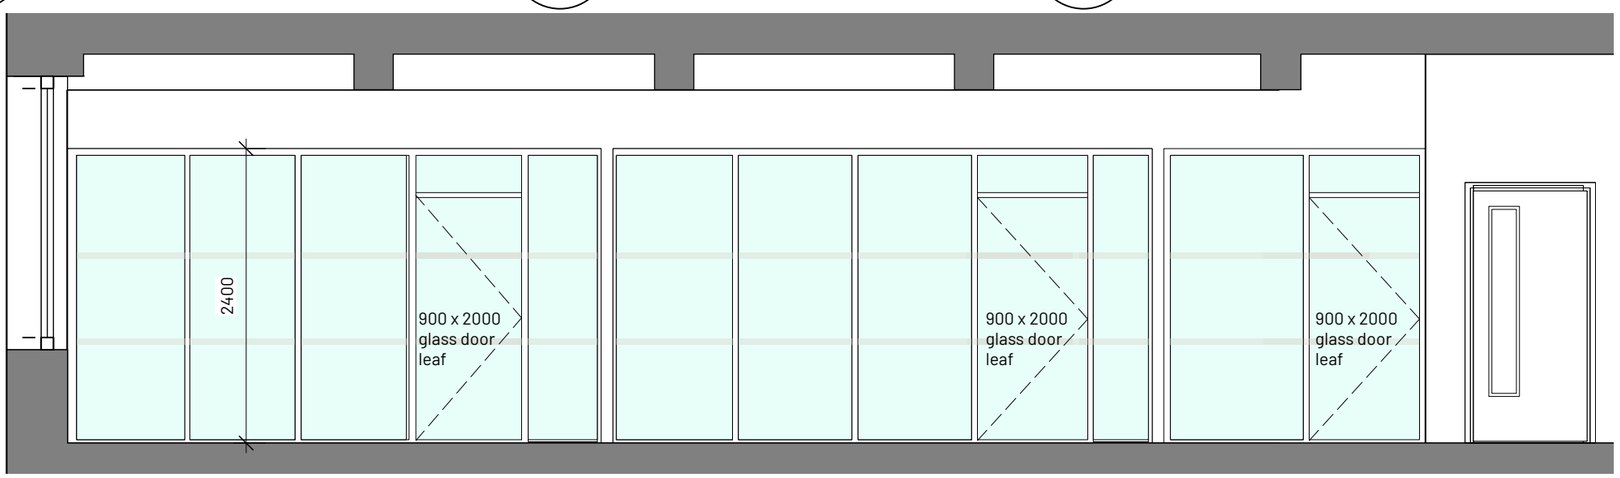

6 Elevation 5
Scale: 1:50

0 1 2 3 4 m

REV | NOTE | DRN | CHK

77-79 Mosley Street
Manchester
CAT B Offices

2nd Floor Partition Elevations

PROJECT REF.	2143
DRWG NO.	P(320)
REVISION	
SCALE	1:50 @ A3
DATE 1st	Sept 26
DRAWN	PL

SK sketch E existing P proposed T tender C construction FI final issue

+44 161 236 0051
ARCHITECT@ATELIERMB.CO.UK
ATELIER.MB