

Please note this drawing and application relates to the Athenaeum (Grade II*) building only. Other works (to the City Art Gallery and 2002 extension) are subject to a separate LBC.

PRELIMINARY

KEY PLAN

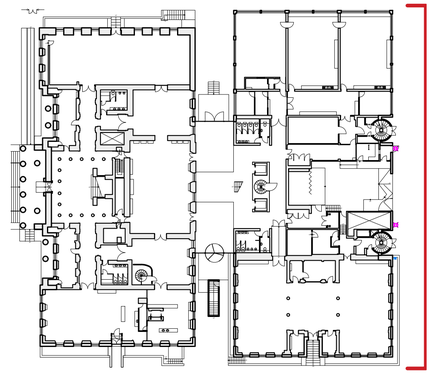

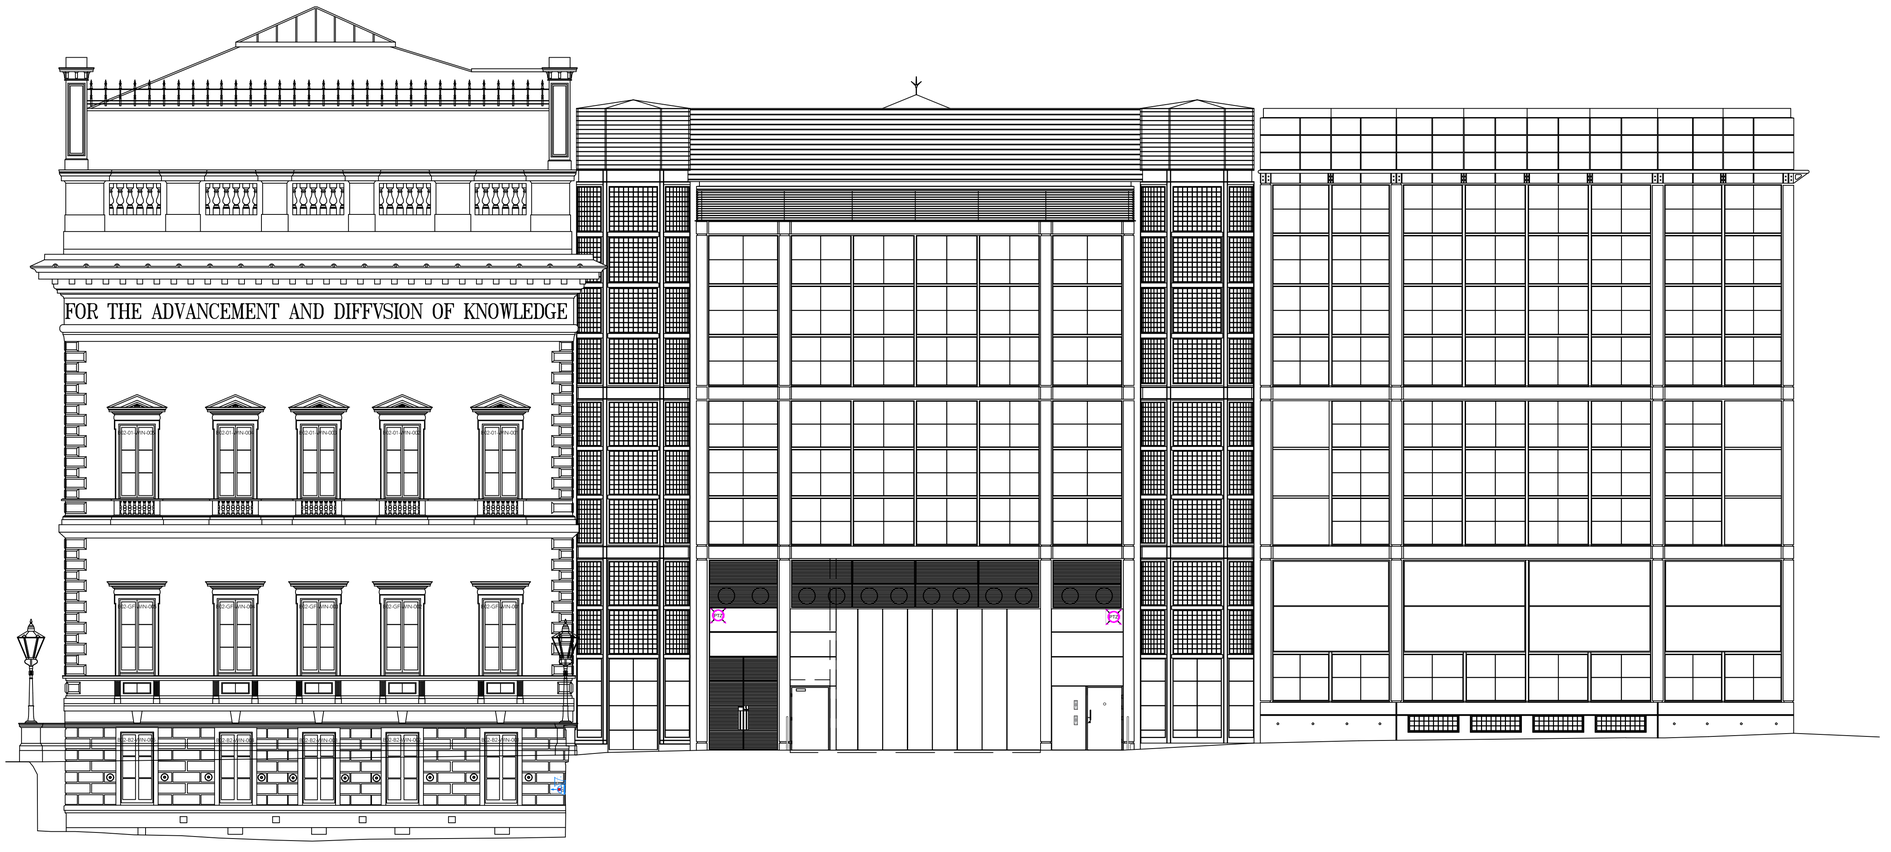

DOCUMENT SECURITY CLASSIFICATION

THIS DRAWING IS THE PROPERTY OF MITIE SECURITY SYSTEMS LIMITED AND MAY NOT WITHOUT THE EXPRESS WRITTEN CONSENT OF THE COMPANY BE COPIED IN WHOLE OR IN PART OR USED FOR ANY PURPOSE OTHER THAN THAT FOR WHICH IT IS SUPPLIED.

© COPYRIGHT - MITIE SECURITY SYSTEMS LIMITED

MOD.	DESCRIPTION	SDD. 125.DES.	CAD	APPD.	DATE

mitie fire & security

6-10 Rising Lea,
Derby Road, Risley,
Derbyshire,
DE72 3SS
T. 0115 949 9449
www.mitie.com

CAD INPUT	J.Redfern	PROJECT No.	519170
CHECKED	M.Anderson	INSTALLATION No.	
APPROVED		SCALE	N.T.S. @ A1
DATE	04/06/2026	SDD.125.DES.	
DRG. OFFICE	Risley	ENGINEER	

AUTOCAD FILE NAME:

XREF FILE NAMES:

TITLE

Manchester ART Gallery
CCTV Elevations
George Street

PROJECT:
2026 CCTV Upgrade

DRAWING No.
MAG2-MFS-18-ZZ-DR-X-68-1003

MOD.
P01