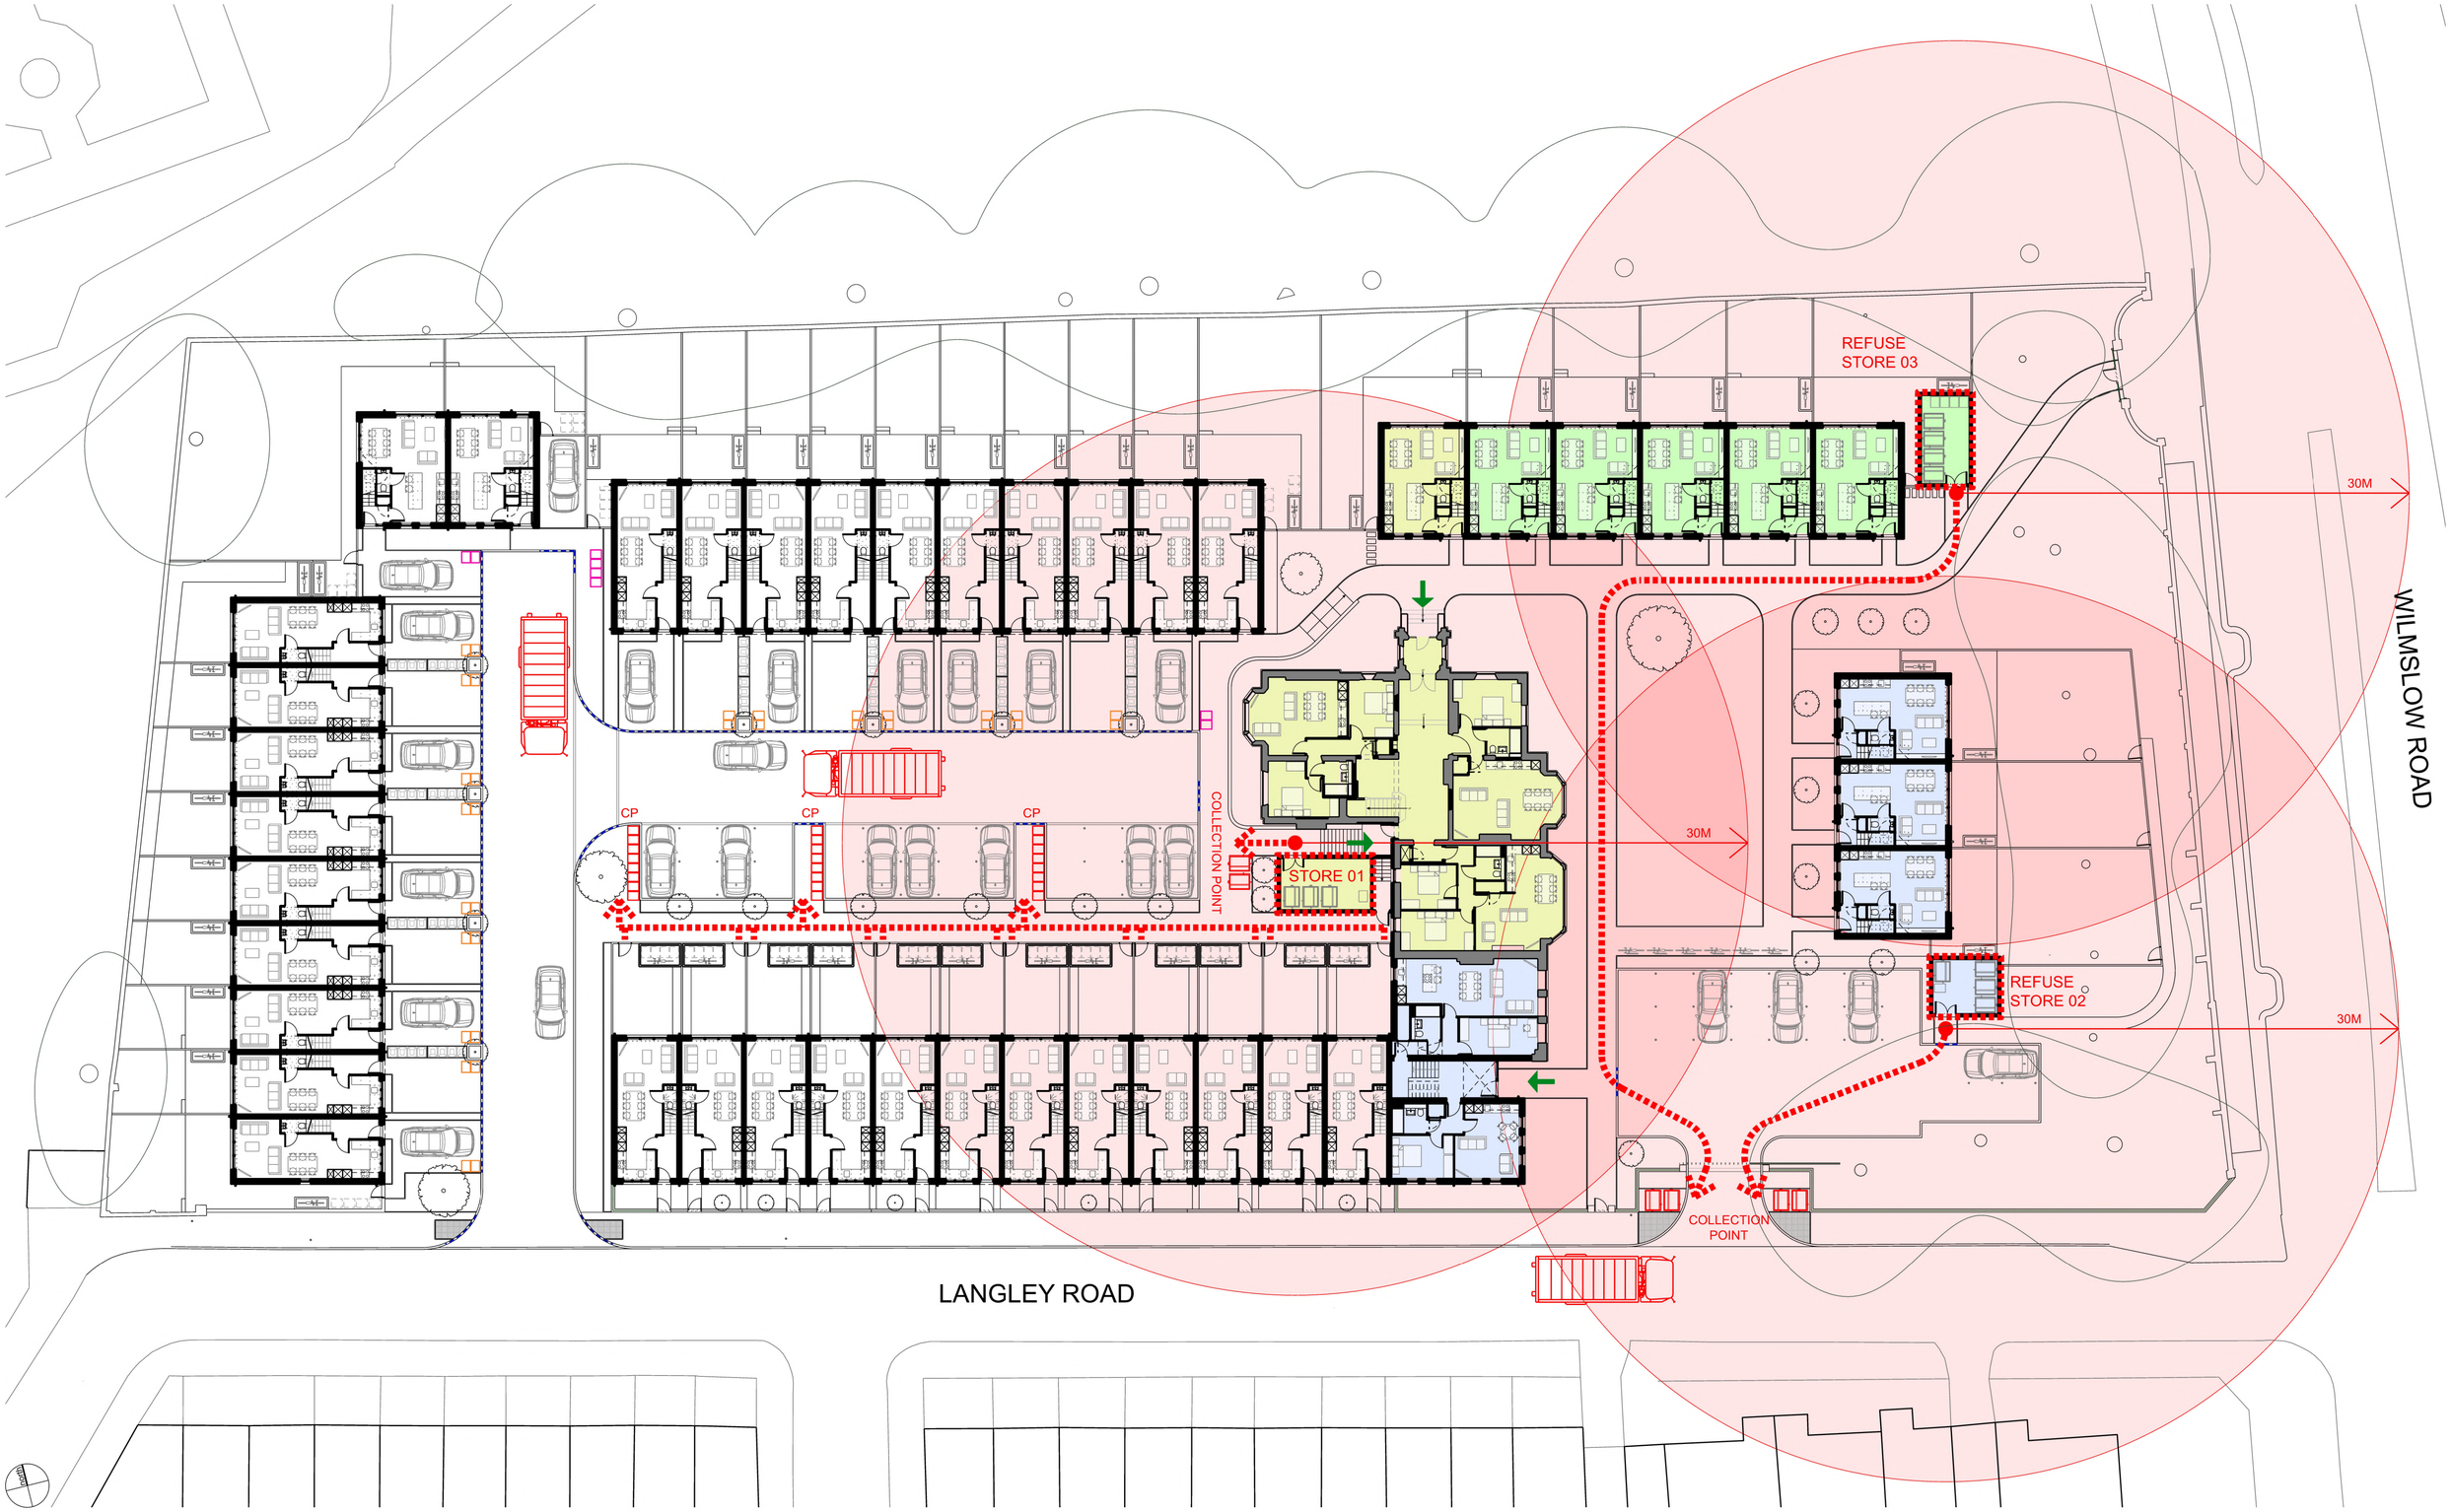


nick moss architects

29 Bow Lane
Manchester
M2 4FW

www.nickmossarchitects.com

This design and drawing is the copyright of nick moss architects and may not be reproduced in any form whatsoever without prior written consent. Issue of the drawing does not impart any real or implied copyright licence.

REFUSE STORAGE

Requirements calculated using GD04 Waste Storage and Collection Guidance for New Developments Manchester City Council Version: 7.00

Maximum distance of 30m from entrance to bin store

House bin collection (from driveway store) | House bin collection (from rear garden) | House / Apartment bin collection point

REFUSE STORE 01 — 20.2m³

Type of Refuse	Apartments' Requirement	No.	Total (l)	Houses' Requirement	No.	Total (l)	Overall Total (l)	Overall Requiement
Type of Refuse	110	6	660	240	1	240	900	1no. 1100L Bin
Pulpable Recycling	55	6	330	240	1	240	570	1no. 1100L Bin
Comingled Recycling	55	6	330	240	1	240	570	1no. 1100L Bin
Organic	10	6	60	240	1	240	300	1no. 1100L Bin

REFUSE STORE 02 — 15.5m³

Type of Refuse	Apartments' Requirement	No.	Total (l)	Houses' Requirement	No.	Total (l)	Overall Total (l)	Overall Requiement
Type of Refuse	110	5	550	240	3	720	1270	1no. 1100L Bin + 1no. 240L Bin
Pulpable Recycling	55	5	275	240	3	720	995	1no. 1100L Bin
Comingled Recycling	55	5	275	240	3	720	995	1no. 1100L Bin
Organic	10	5	50	240	3	720	770	1no. 1100L Bin

REFUSE STORE 03 — 18.5m³

Type of Refuse	Apartments' Requirement	No.	Total (l)	Houses' Requirement	No.	Total (l)	Overall Total (l)	Overall Requiement
Type of Refuse	110	0	0	240	5	1200	1200	1no. 1100L Bin + 1no. 240L Bin
Pulpable Recycling	55	0	0	240	5	1200	1200	1no. 1100L Bin + 1no. 240L Bin
Comingled Recycling	55	0	0	240	5	1200	1200	1no. 1100L Bin + 1no. 240L Bin
Organic	10	0	0	240	5	1200	1200	1no. 1100L Bin + 1no. 240L Bin

project
188 WILMSLOW ROAD
job number
0406
title
PROPOSED REFUSE COLLECTION STRATEGY
scale
1:400 @ A3 /1:200 @ A1
purpose
PLANNING
drawing number
AL(05)800
issue
P1