DO NOT SCALE EXCEPT FOR PLANNING AND BUILDING REGULATION PURPOSES

GENERAL NOTES

LIGHTING :-
ALL LIGHTING TO BE POSITIONED TO AVOID DIRECT GLARE ON THE EYES OF THE USER AND UNWANTED REFLECTIONS FROM THE SCREEN OR OPERATING FEATURES. GLARE FROM LIGHTING TO BE AVOIDED.
SIGNAGE :-
ALL SIGNAGE TO CONFORM TO BS 8300:2001 SECTIONS 9.2.2 LOCATION & DESIGN OF SIGNS & INFORMATION AND 9.2.3 VISUAL SIGNS.
ALL NEW GLAZING CONFORMS TO BS 6206.
ALL ELECTRICAL WORK CONFORMS TO BS 7671.

IT IS ASSUMED THAT ALL PRELIMINARY WORKS CARRIED OUT / CONTRACTED BY THE SITE OWNER (SHOULD THEY BE REQUIRED BY THE PROJECT) ARE COMPLETED IN ACCORDANCE WITH CURRENT BUILDING REGULATIONS 2010 AND AMENDMENTS THEREAFTER

SITE NOTES

FLOOR CONSTRUCTION: LAMINATE ON CONCRETE

TTW INSTALL
REMOVE EXISTING LARGE GLAZING PANEL AND SECTION OF TIMBER STALL RISER TO SUIT TTW ATM

MODIFY / DOUBLE CUT DOWN SHUTTER - NEW GUIDES, ANGLES, INFILL AND BOX SECTIONS REQUIRED


INSTALL: NEW GLAZING PANEL TO L/H/S, PRESSURE PLATE, BLUE LAMINATE PANEL TO R/H/S, PLINTH, BOX IN PLINTH, ATM, ELECTRICS AND ILLUMINATED SIGNAGE
MAKE GOOD STALL RISER WITH WHITE MELAMINE PANELS
MAKE GOOD INERNAL APERTURE WITH WHITE PLASTIC TRIM

NOTE:
- NO ASBESTOS REG. NCRA TO ARRANGE ASBESTOS SURVEY REQUIRED PRIOR TO FURTHER SURVEYS AND INVASIVE WORKS COMMENCING
- ALL PROPOSED ATM INSTALL WORKS MUST ALLOW FOR FULL ATM SERVICE CLEARANCE INC. FULL RACK OUT OF REAR DISPENSERS
- ATM ELECTRICAL INSTALLATION TBC / SEE ELECTRICAL SURVEY
- NO ATM ENCLOSURE INSTALLED AS STATED BY CASH ZONE
- CASH ZONE REQUESTED ILLUMINATED SIGNAGE AND BLUE LAMINATE PANEL
- MAINS ELECTRICS / DIS. BOARD TO L/H/S OF ATM INSTALL LOCATION / ATM MUST NOT BE INSTALLED WITHIN 1000MM OF ELECTRICS
- H & S ISSUE EVIDENCE OF VERMIN WITHIN STALL RISER VOID
- PARKING RESTRICTIONS APPLY / DOUBLE YELLOW LINES TO SHOP FRONT AND OPPOSITE SHOP / FREE PARKING TO REAR OF SHOP


WORK TO BE CARRIED OUT BY SITE

PROVIDE FULL ACCESS FOR ASBESTOS SURVEY AND ANY ADDITIONAL SITE SURVEYS


PROFESSIONALLY REMOVE VERMIN AND CLEAN INFESTED STALL RISER / ATM INSTALL LOCATION (SITE MAY NEED TO REMOVE PART OF STALL RISER TO COMPLETE ABOVE WORKS)
RELOCATE 1 X DISPLAY STAND

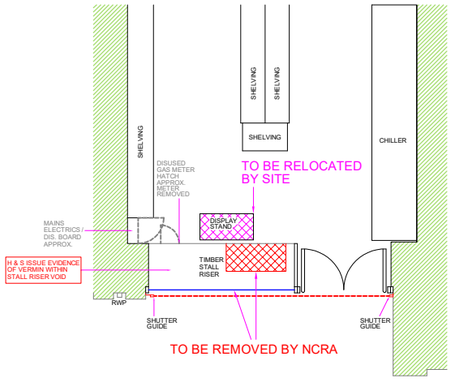


EXISTING (PART) PLAN

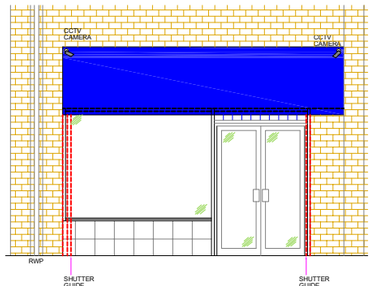


EXISTING ELEVATION

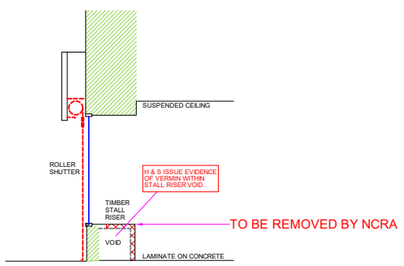


EXISTING SECTION VIEW A-A

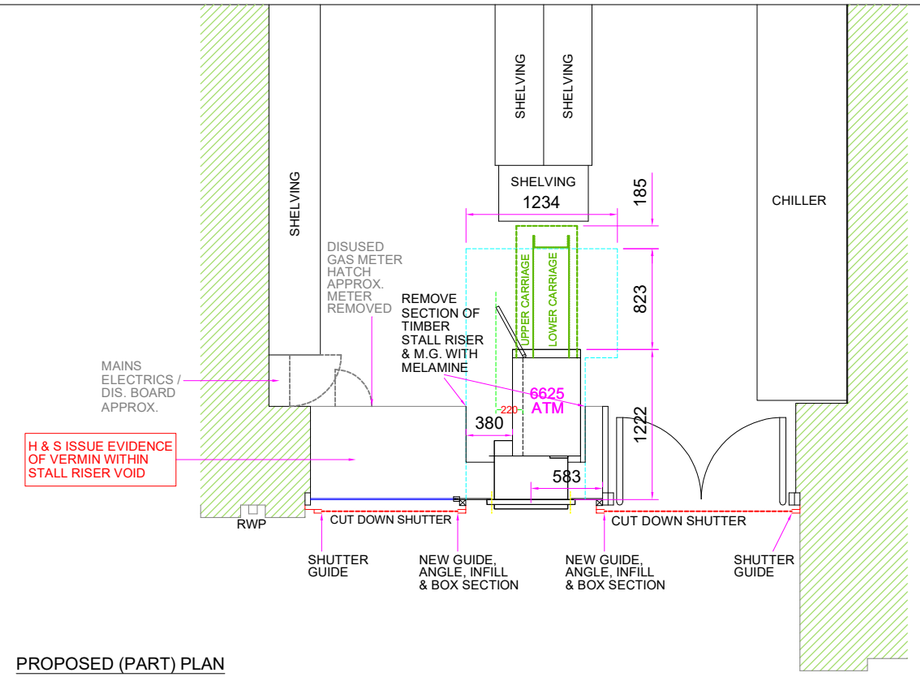

PROPOSED (PART) PLAN

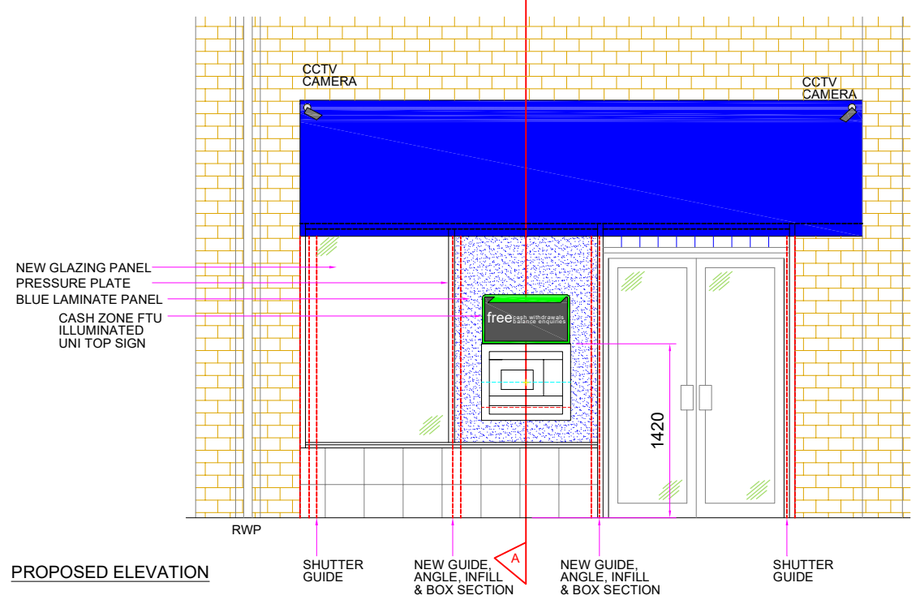

PROPOSED ELEVATION

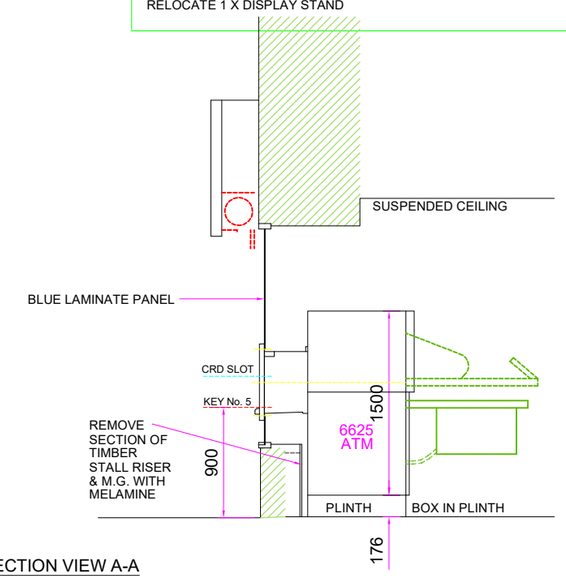

SECTION VIEW A-A

0 1 2 3 4 5 6 7 8 9 10
Scale in Metres Scale 1:100

0 1 2 3 4 5 6 7 8 9 10
Scale in Metres Scale 1:50

SITE ADDRESS
EURO SHOP
58 OLD CHURCH STREET,
MANCHESTER,
M40 2JF

TITLE
PROPOSED AUTOMATED TELLER MACHINE (ATM)
INSTALLATION FOR CASHZONE

DRAWN	DATE	SCALE
MAL	09/12/25	VARIOUS @A3
REF/DRG No.	SHEET	REVISION
E030279		01

REVISION	DESCRIPTION	DATE	BY
04			
03			
02			
01	ATM TYPE CHANGED FROM 6625 ADV BEZEL TO 6625 STD BEZEL DUE TO AVAILABILITY.	17/12/25	MAL

drawing approval

NAME:-	
POSITION:-	APPROVED:-
DATE:-	SIGNED:-

NCR ATLEOS