

No Proposed Changes to the Side Elevations


Change of Use Only

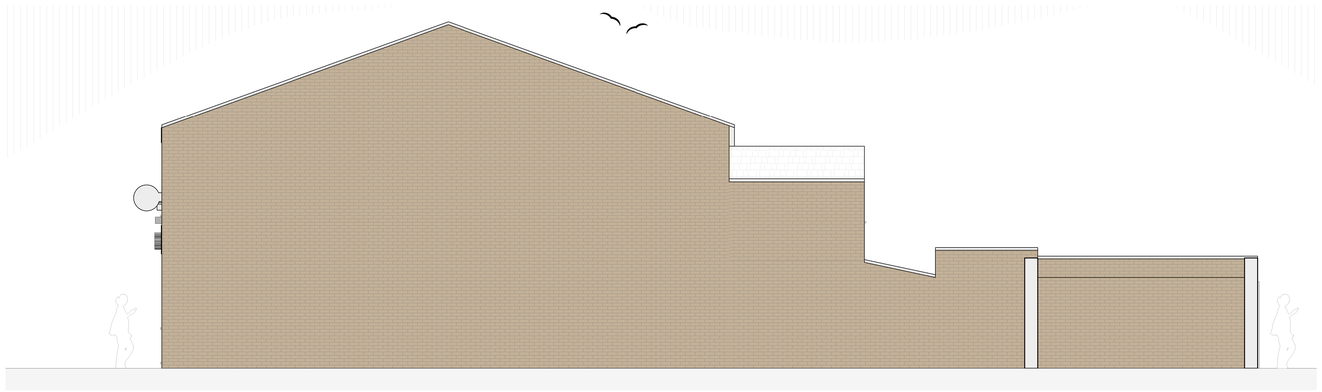


3 Existing Side Elevation 01
1 : 50

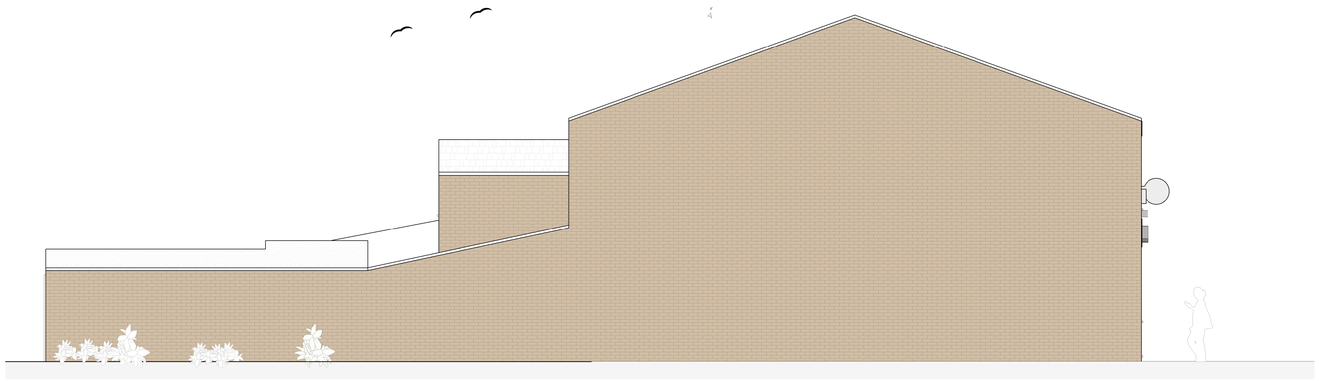


4 Existing Side Elevation 02
1 : 50

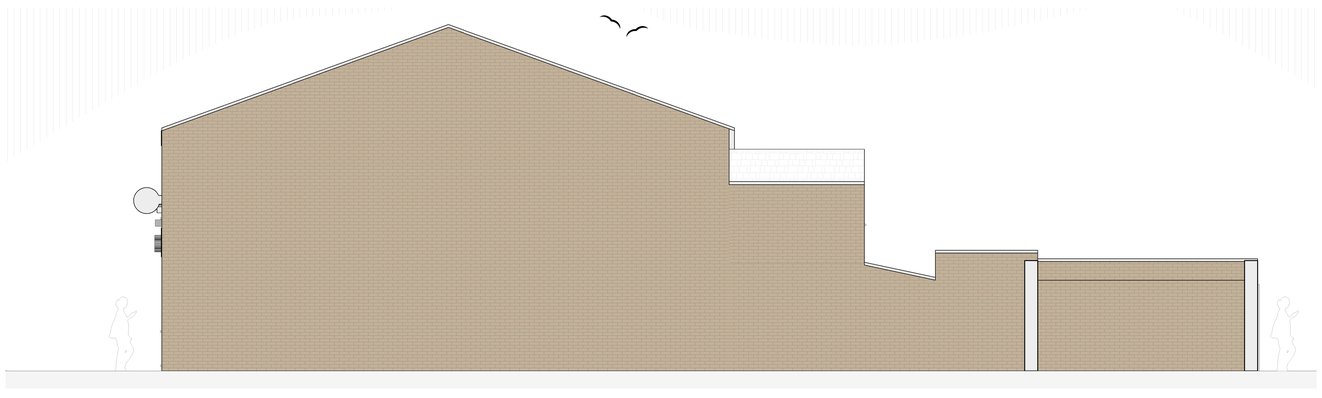

5 Proposed Side Elevation 01
1 : 50

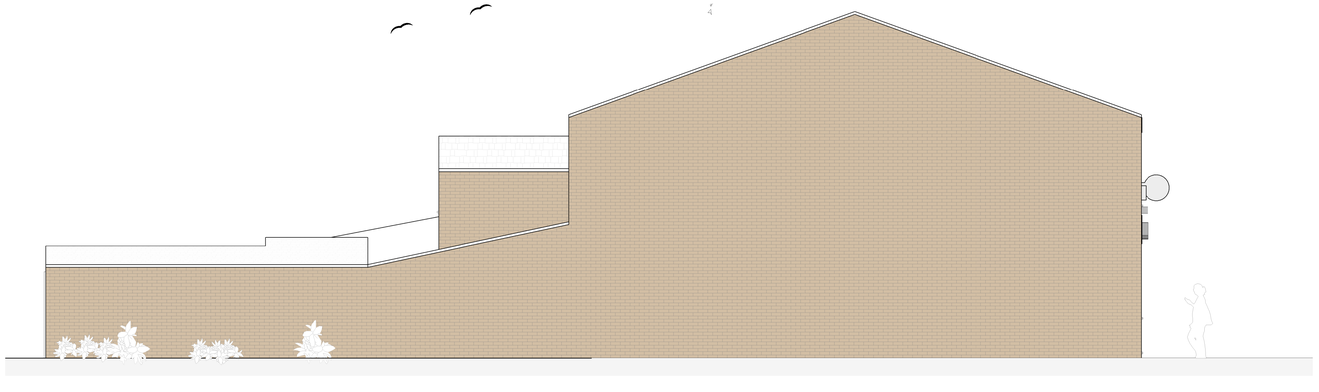

6 Proposed Side Elevation 02
1 : 50

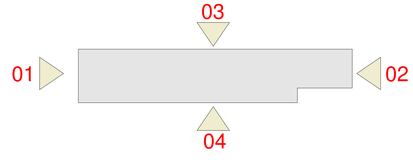

SCALE 1 : 50
0 1m 2m 3m

MUSE Architects

PROJECT: 84 Old Church St, Manchester M40 2JF

Existing - Proposed Elevations 02

DRAWING TITLE

DRAWING STATUS: Planning

DRAWN: OKJ | CHECKED: MM

APPROVED: MM | DATE: 13/08/26

1:50 SCALE | 111_4 DRAWING NUMBER | B REV.

(A2)