

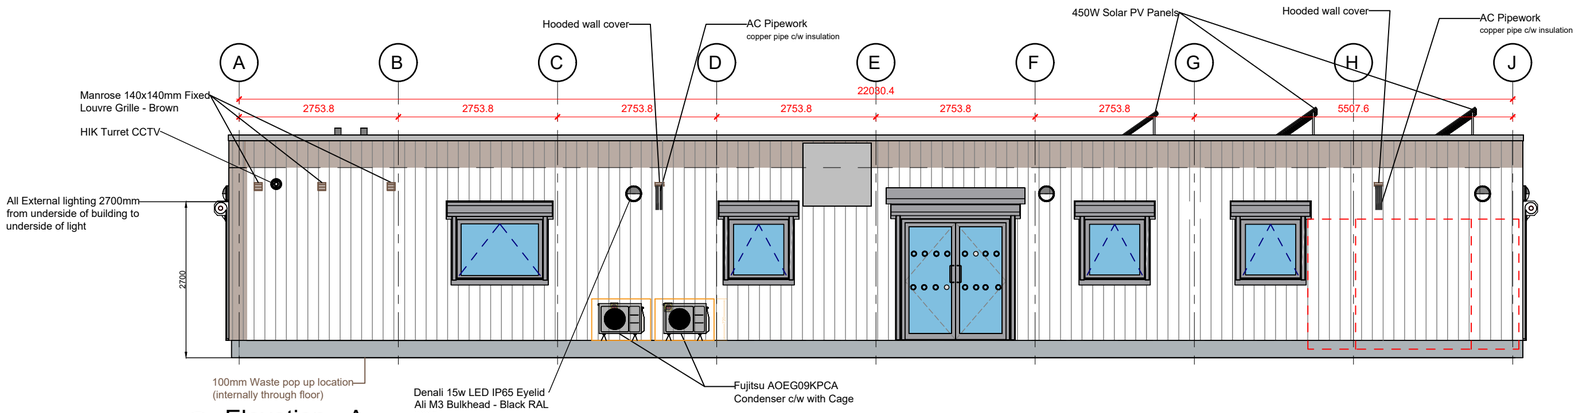



1 Elevation - A
1 : 50

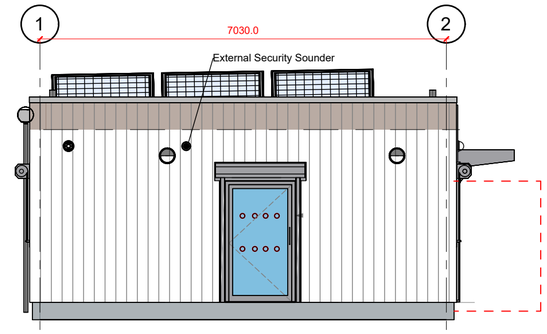

2 Elevation - B
1 : 50

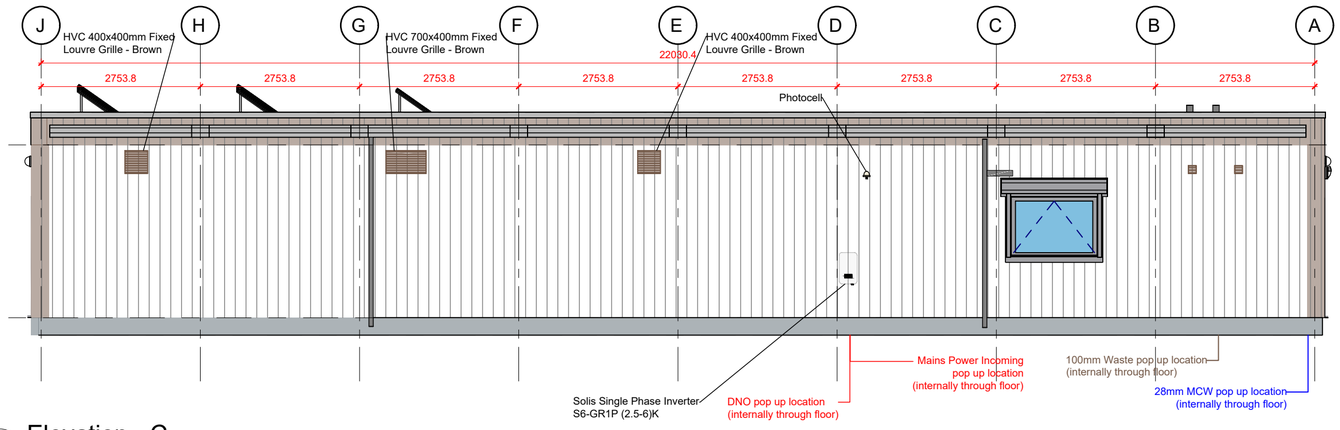

3 Elevation - C
1 : 50

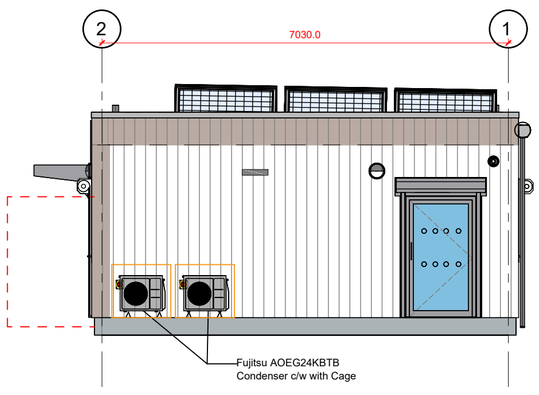

4 Elevation - D
1 : 50

3	Condensor locations amended, cages shown	17/09/2026
2	Extraction added to Cleaners Store	19/08/2026
1	First Issue	12/08/2026

WARNER
ELECTRICAL CONTRACTORS LTD
Unit 15, The Trade Yard, Barmston Road, Beverley, East Yorkshire, HU17 0LA

THIS DRAWING AND DESIGN IS THE SOLE PROPERTY OF WARNER ELECTRICAL CONTRACTORS LTD AND MUST NOT BE COPIED, LOANED OR COMMUNICATED, IN WHOLE OR PART TO ANY THIRD PARTY WITHOUT CONSENT FROM THE COMPANY.

Client: Premier Modular

Project: YIF Scheme
OMYOP

Title: Elevations

Scale (at A2)	Drawn	Date:	Checked
1: 75	AJS	12.08.2026	

Drawing No.: WEC-5917-1004

Rev: 3