A0

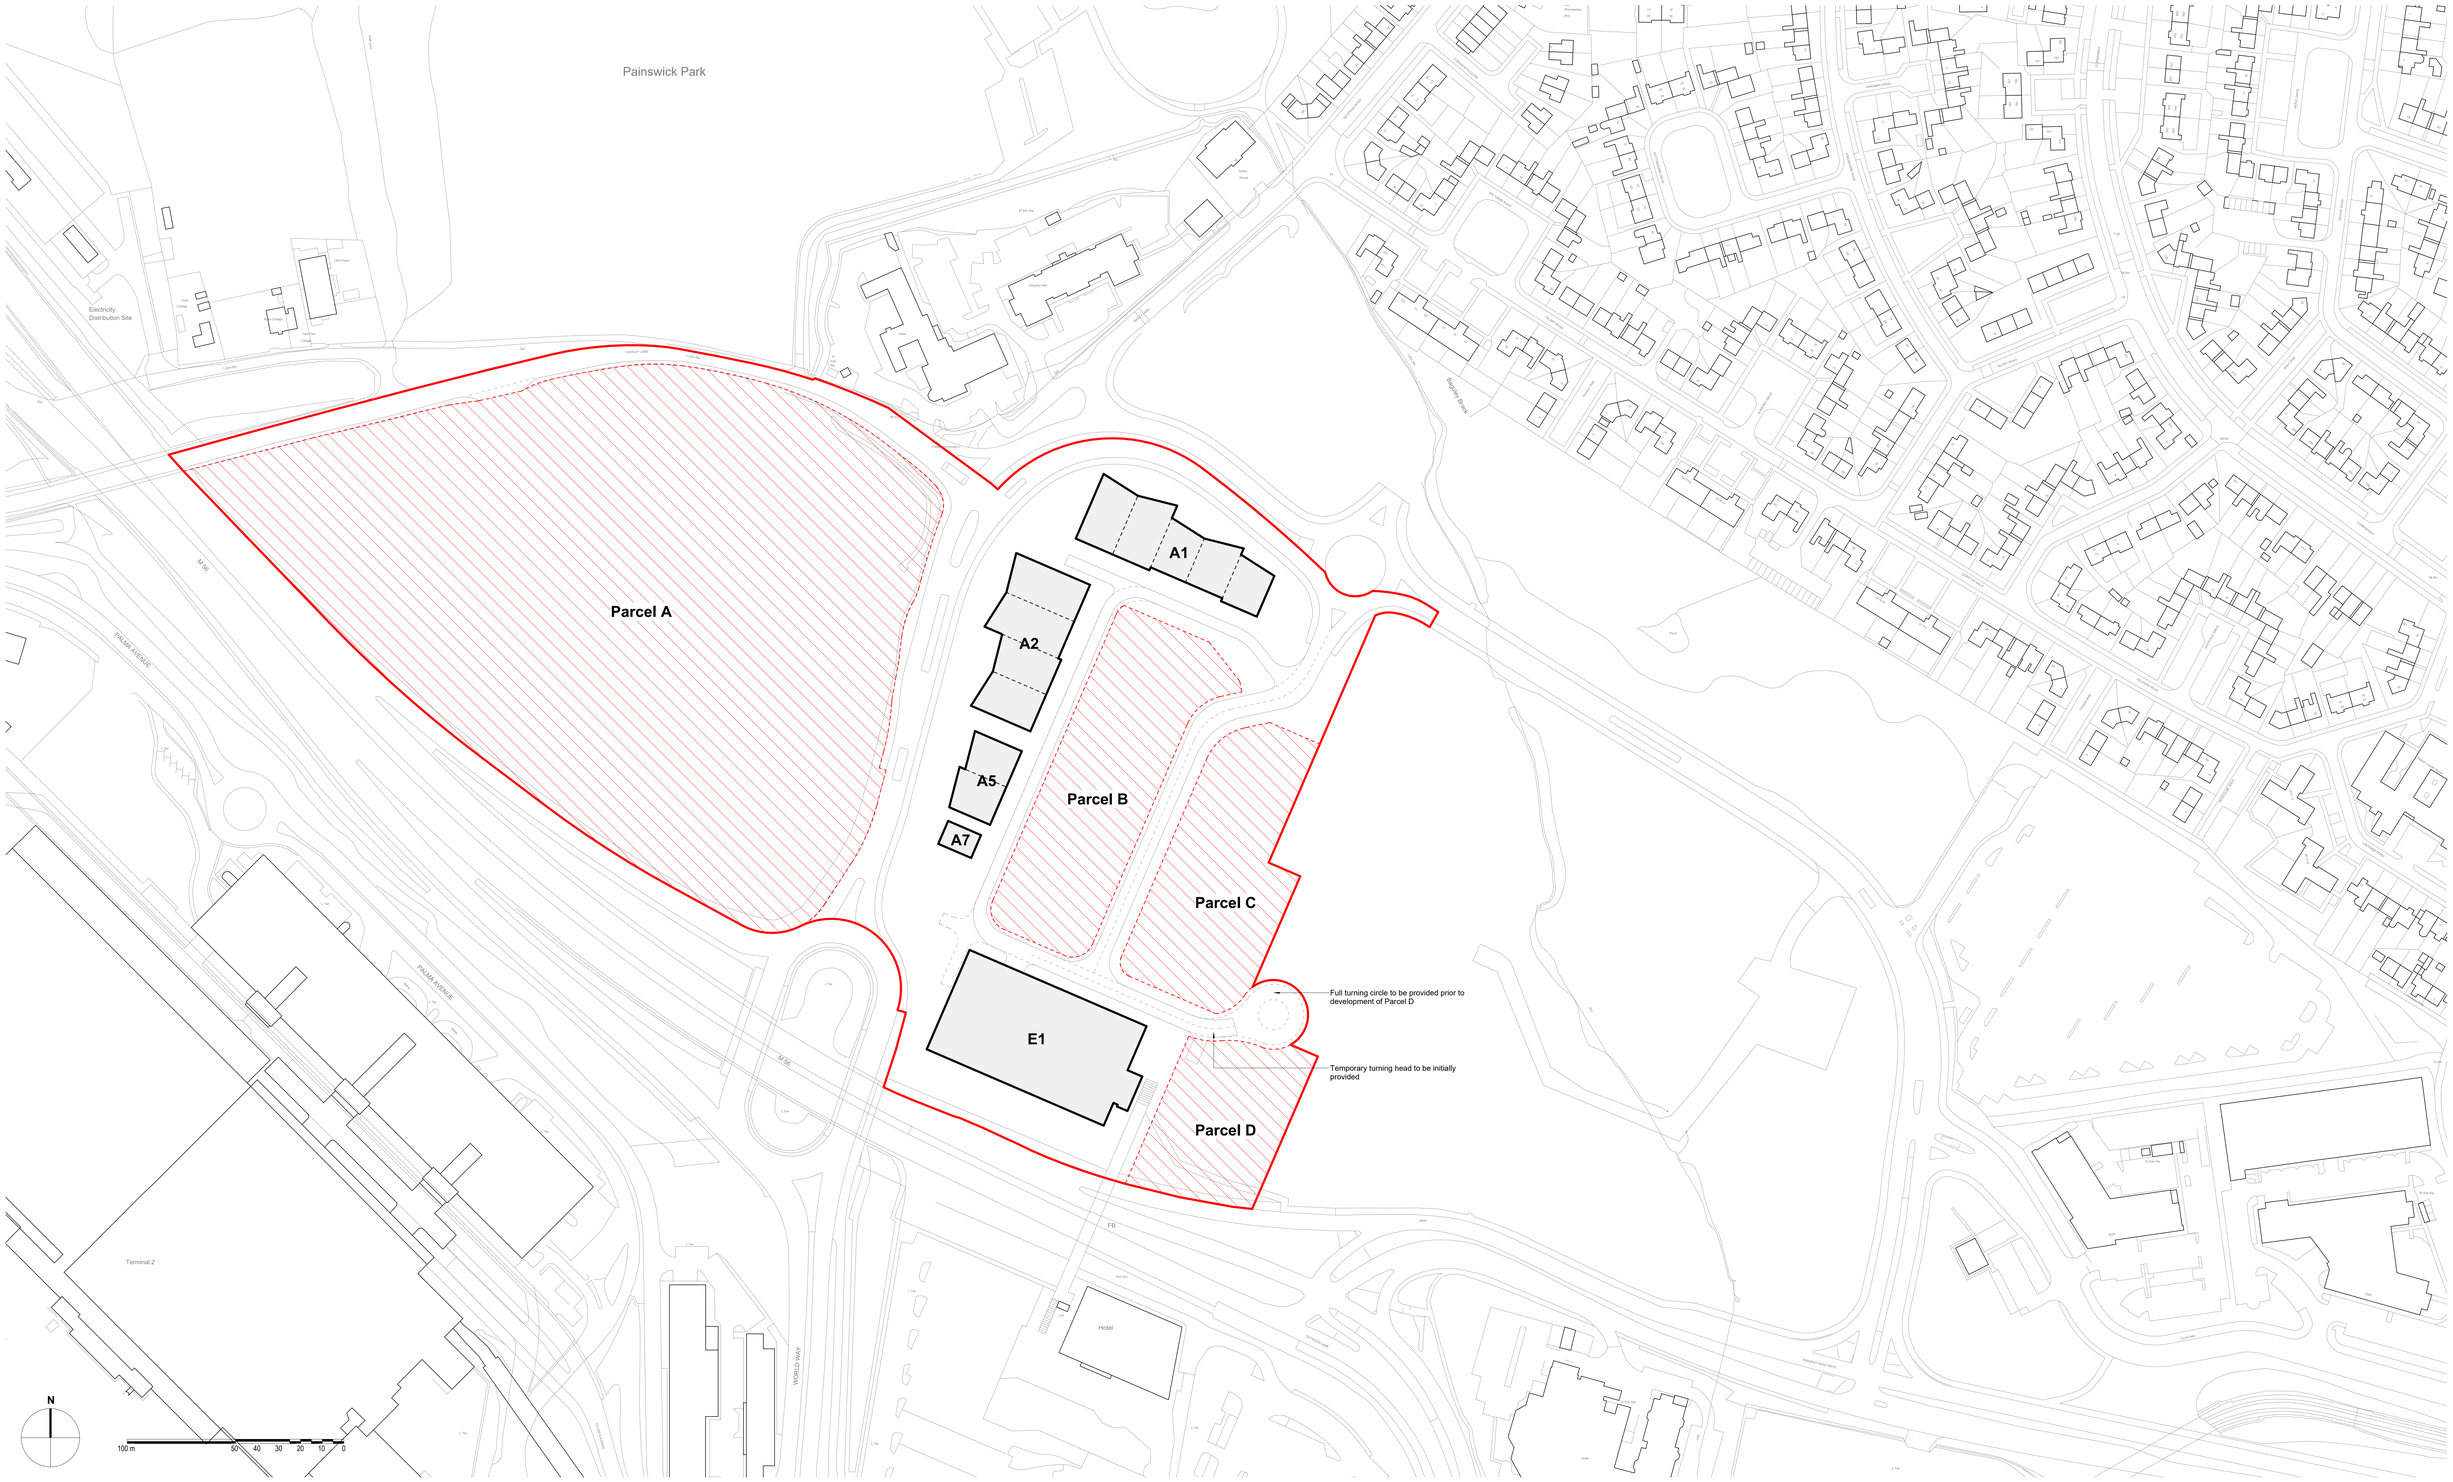

Proposed Site Plan

1 : 1000

© COPYRIGHT
The copyright in this drawing is vested in Sheppard Robson and no license or assignment of any kind has been, or is, granted to any third party whether by provision of copies or originals or otherwise unless agreed in writing.

DO NOT SCALE FROM THIS DRAWING
The contractor shall check and verify all dimensions on site and report any discrepancies in writing to Sheppard Robson before proceeding work

FOR ELECTRONIC DATA ISSUE
Electronic Data / drawings are issued as "read only" and should not be interrogated for measurement. All dimensions and levels should read, only from those values stated in text on the drawing.

NOTES

- Planning Application Boundary
- Outline Development Parcels (all matters reserved, save for primary access)
- Proposed Building Footprints for Detailed Approval

REVISIONS

REV.	DATE	AMENDMENT
P01	05/02/26	Planning Boundaries
P02	05/02/26	Planning Boundary Updated
P03	11/03/26	For Planning
P04	16/03/26	For Planning
P05	26/08/2026	Updated to LPA comments
P06	23/09/2026	Updated to LPA comments

KEYPLAN

CLIENT
Airport City Limited Partnership

PROJECT
MIX Manchester

SCALE@A0	DATE	ORIGINATOR	CHECKED	AUTHORISED
1 : 1000	23/09/2026	JD	CP	PC

DESCRIPTION
Proposed Site Plan

STAGE
Stage 3

SR NO.
7092

SHEPPARD ROBSON

77 Parkway Camden Town London NW1 7PU
T: +44 (0)20 7504 1700 E: enquiries@sheppardrobson.com

STATUS **S2** PURPOSE FOR ISSUE **Planning**

DRAWING NO. **7092-SRA-ZZ-ZZ-DR-A-02030**

REV. **P06**