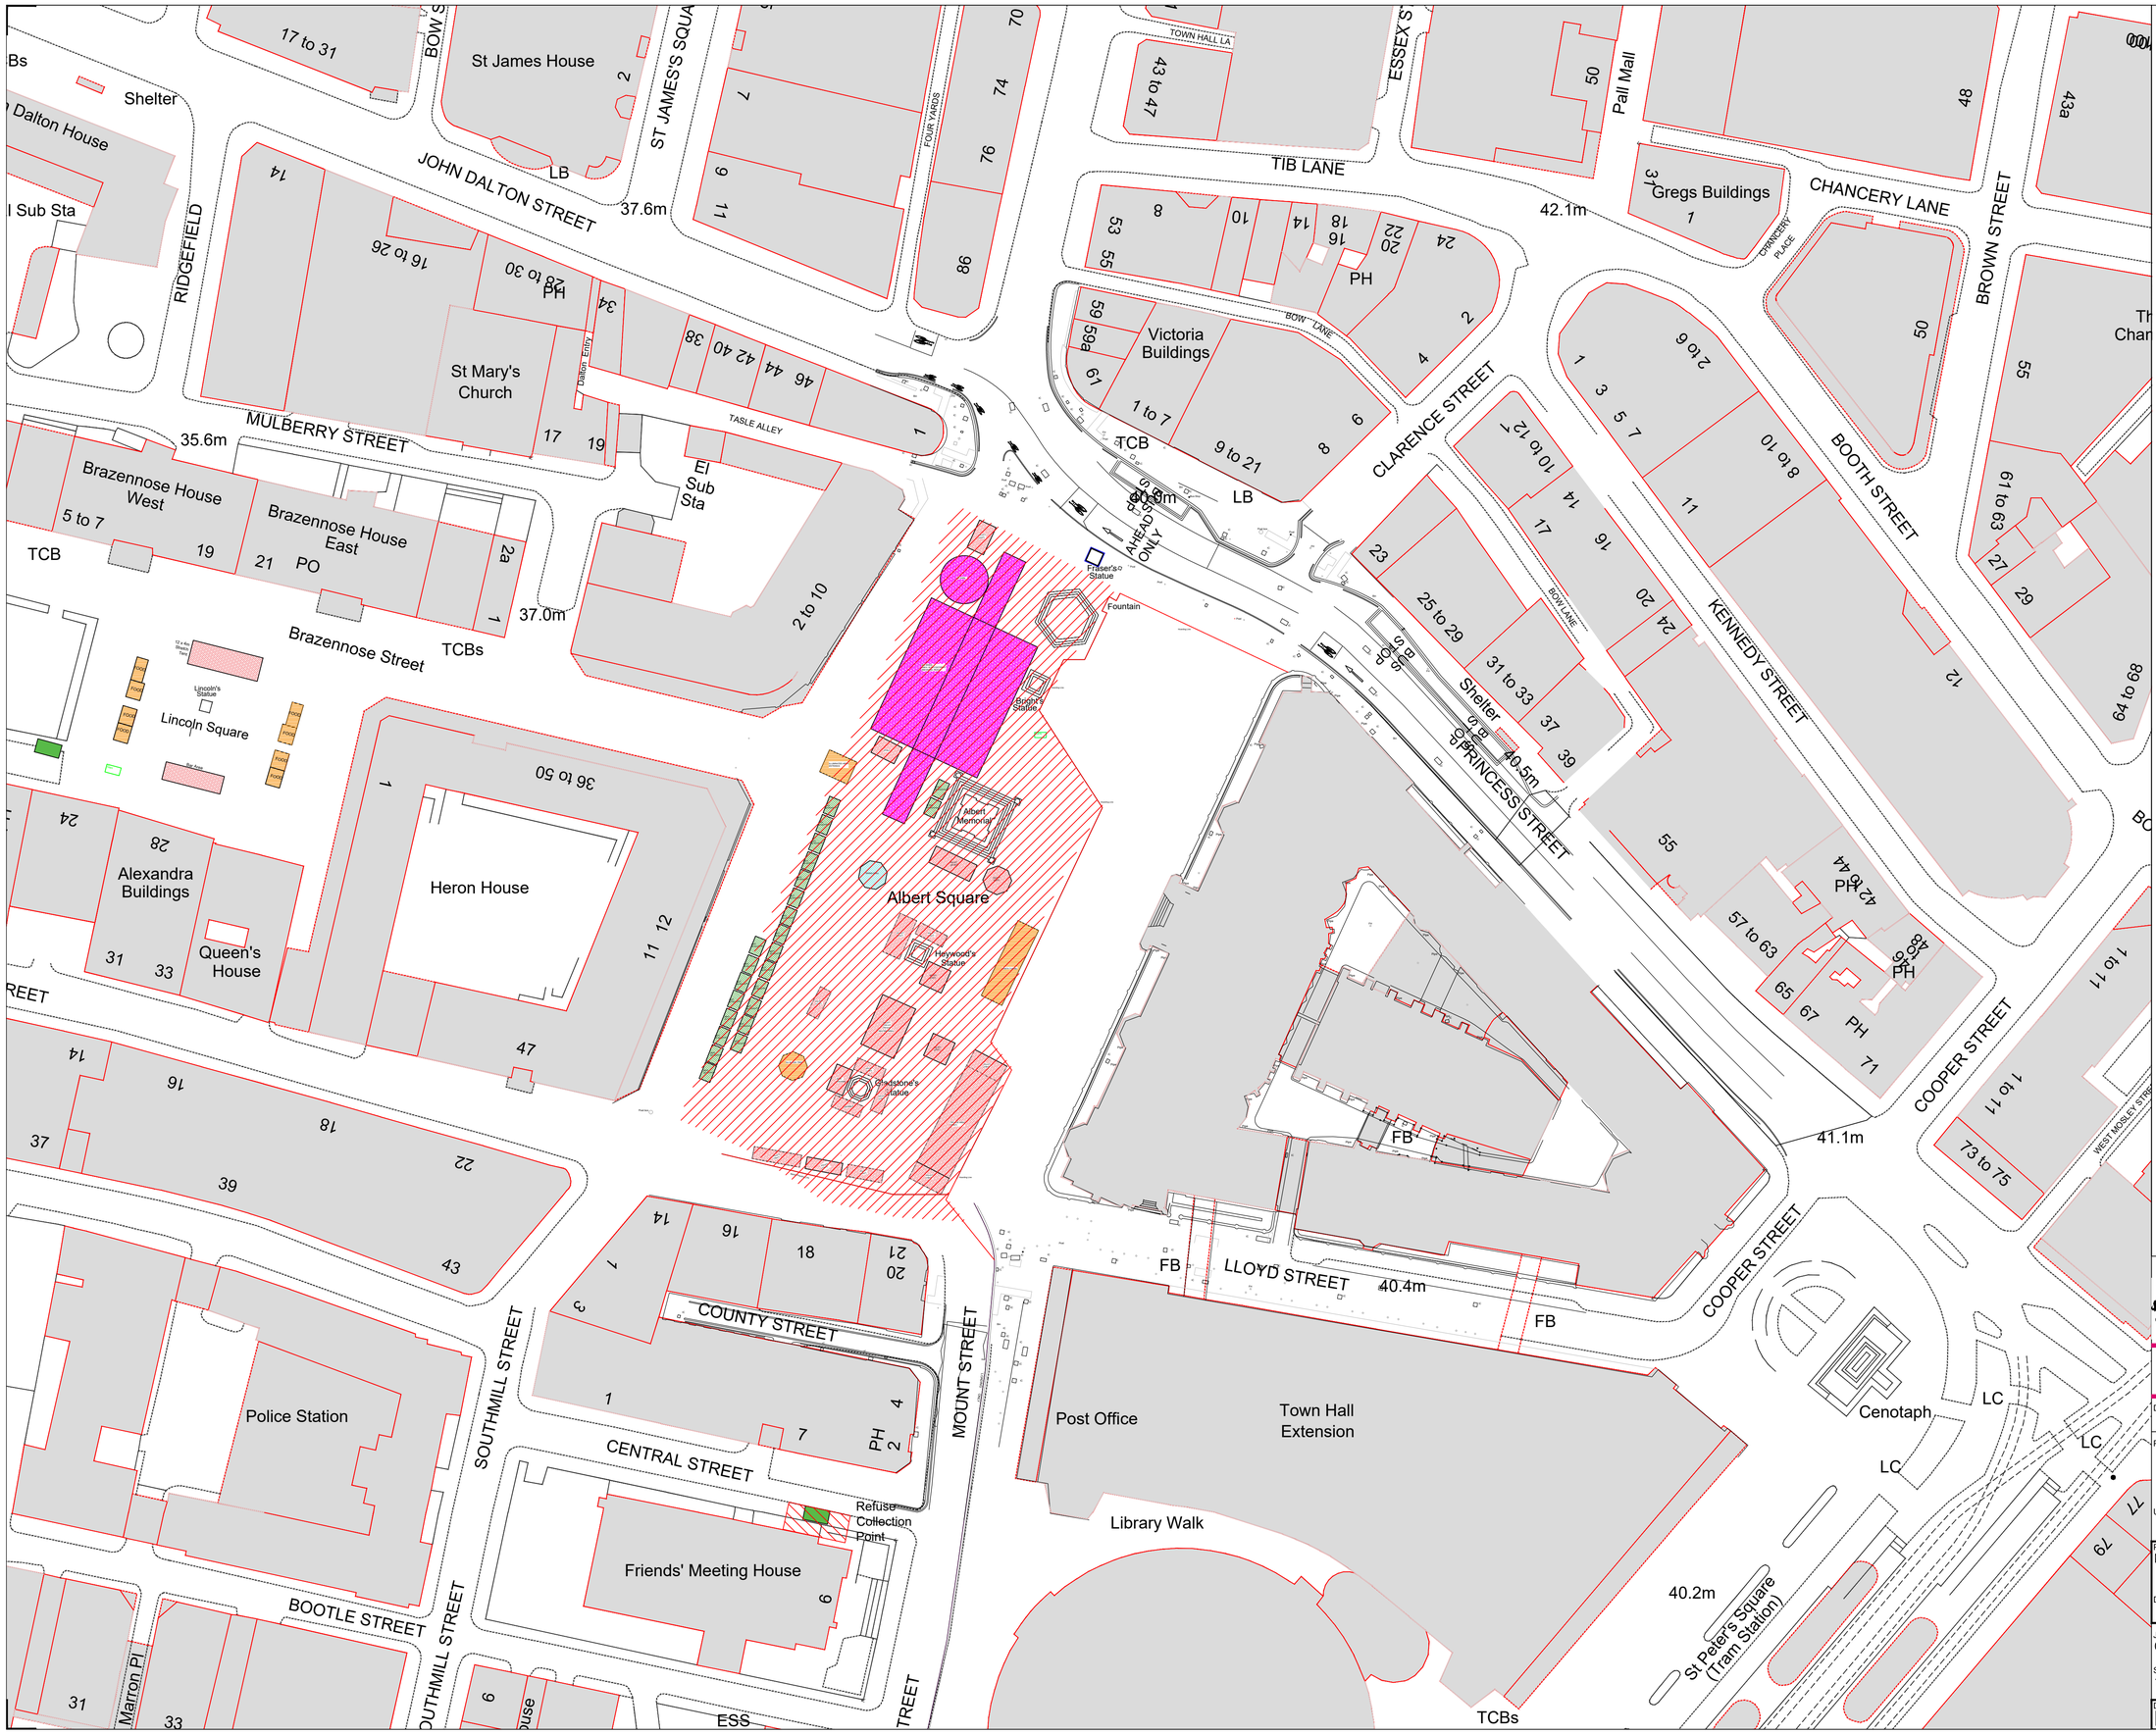


MANCHESTER CITY COUNCIL

Capital Programmes Division

Manchester City Council
PO Box 532, Town Hall
Manchester
M60 2LA

DRAWING STATUS: CONSTRUCTION ISSUE

PROPERTY TITLE:

UPRN:

DFE NO.: -

PROJECT TITLE: MANCHESTER CHRISTMAS MARKETS 2026

DRAWING TITLE: LOCATION PLAN - ALBERT SQUARE

JOB NO.: OT46329

DATE: SEPTEMBER 2026

REV:

SCALE: 1:500@A1

AUTHOR: RH

CHECKED BY: TJ

APPROVED BY:

DRAWING NO.: MCC-XX-DR-B-009