
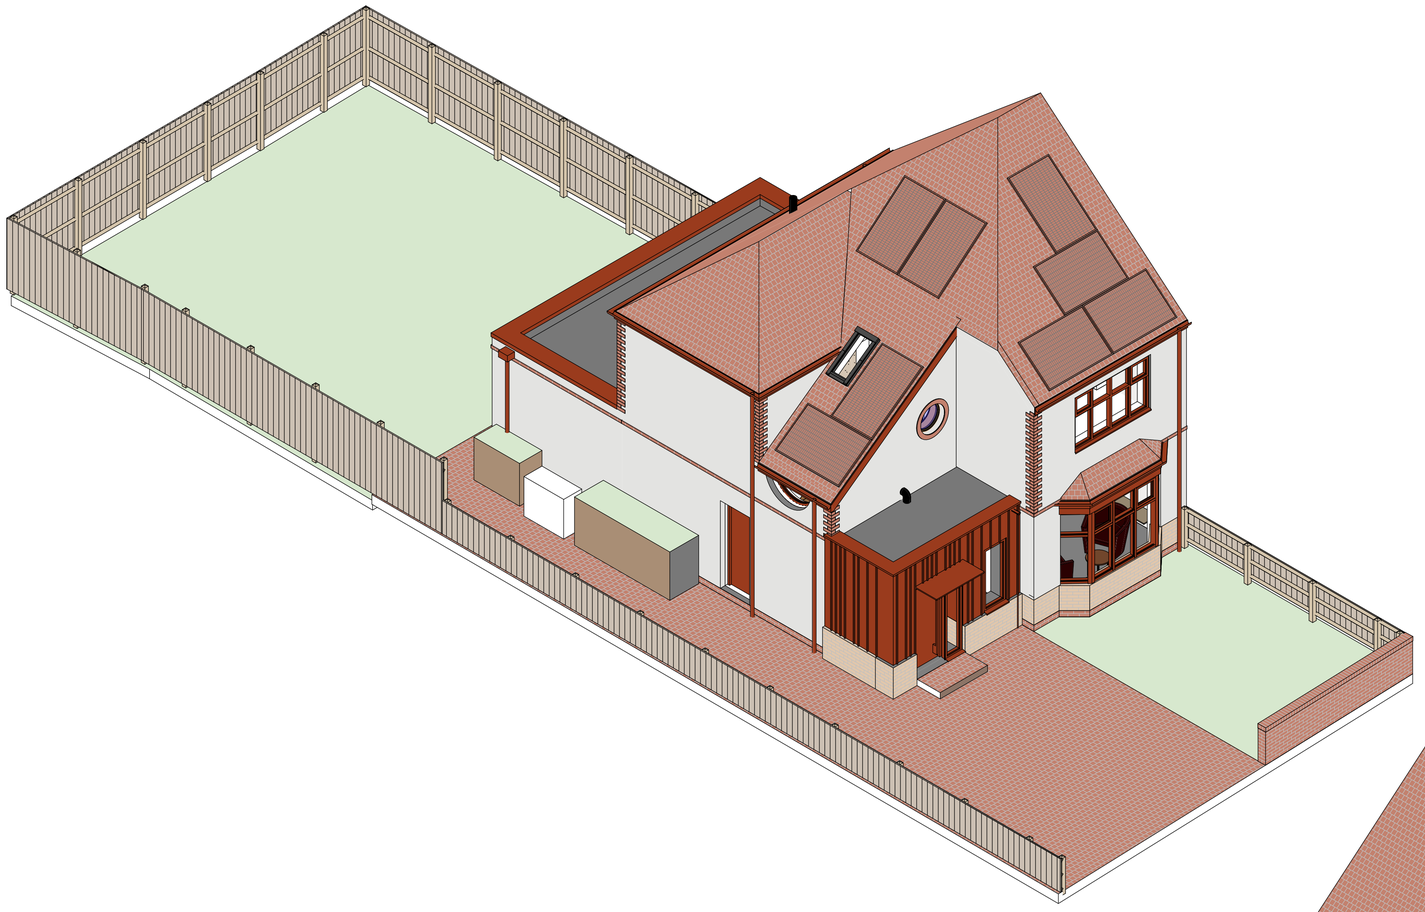


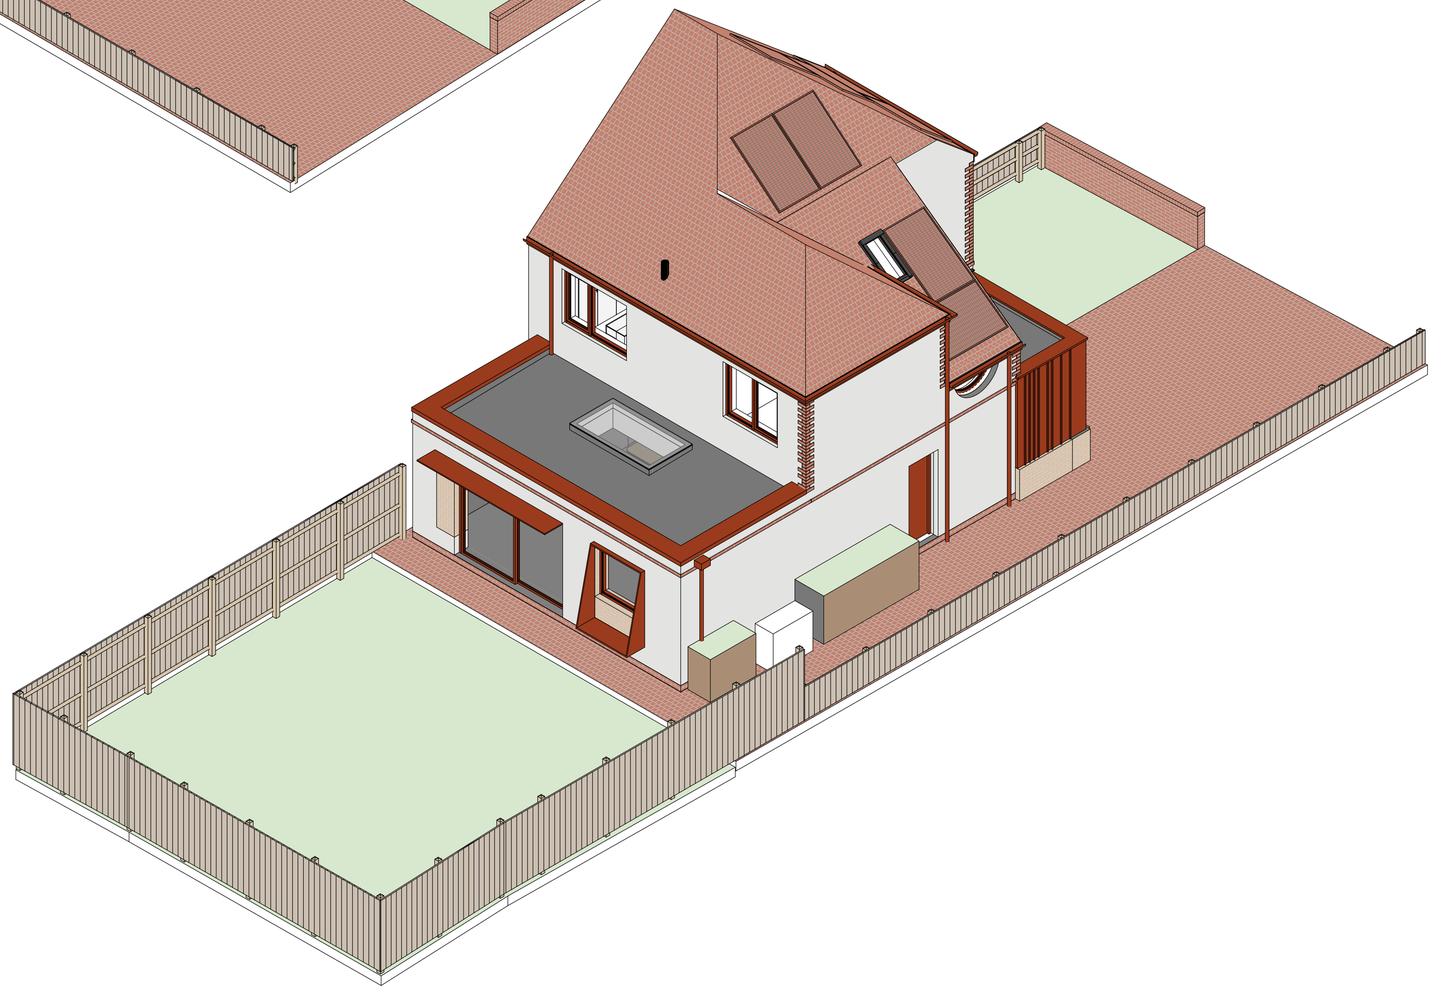

Status:

PLANNING

Ref	Hazard Identification		Date
P1	VARIATION	PS	11.09.2026
Ref	Revision	By	Date

This drawing is © Architecture Unknown Limited and is not to be copied, reproduced or re-distributed either in whole or in part without the prior written permission of the originator.

The originator shall have no responsibility for any liability, loss, cost, damage or expense arising from or relating to any use of this document other than for its intended purpose on this project.

This drawing shall be read in conjunction with all other relevant drawings, specifications and associated documentation. Any discrepencies, errors or omissions are to be reported to the originator before proceeding with work.

All dimensions are to be checked on site by the contractor prior to proceeding with any work.

AU?

The Courtyard, Royal Mill 17 Redhill St
Manchester, M4 5BA
architectureunknown.co.uk
info@architectureunknown.co.uk
0789 401 2780

Sheet:
3D VIEWS

Client:
SORAYA GILL

Project:
7 BRAYTON AVENUE, M20 5LP

Drawn by:	Date:	Size:
PS	SEP 2026	A1
Checked by:	Date:	
AU	SEP 2026	
Scale:	Drawing no.	Rev:
	25.204.SK1	**P1**