



EXISTING SIDE ELEVATION COURT YARD VIEW (Section A-A)
SCALE 1:100

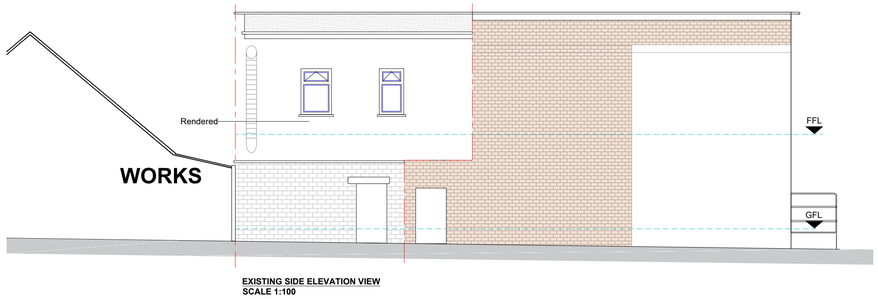

EXISTING SIDE ELEVATION VIEW
SCALE 1:100



EXISTING ELEVATION VIEW (Ashton Old Road)
SCALE 1 :100

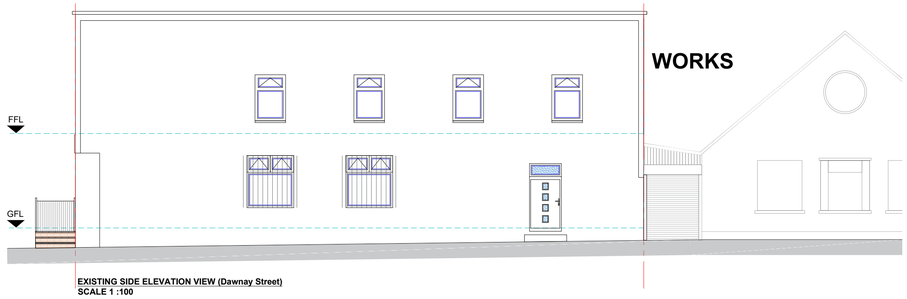

EXISTING SIDE ELEVATION VIEW (Dawnay Street)
SCALE 1 :100

Part two storey part first floor development and flue as well as external staircase and double door installation

GENERAL NOTES

1. The contractor must check the site and the approved drawings before commencing the works and must take any working measurements as necessary and any discrepancy must be reported to the client.
2. Work shall comply with any current relevant BS/codes of practices and confirm to the Building Regulations including the latest amendment. The contractor is responsible for setting out the works.
3. We have been given permission to use some of the drawings from N.GEDAL Architects

KEY

Boundary

10 m
6 m
4 m
1 m
0 m
SCALE BAR 1:100

PROJECT ADDRESS

741 Ashton Old Road
Openshaw
Manchester
M11 2HD

PROJECT

Part two storey part first floor development and flue as well as external staircase and double door installation

DRAWING No.

152-3/26

SCALE

1:100

REVISION	DATE

DATE

02/10/2026

STATUS

Planning

DRAWN BY

AT

PAPER SIZE

A1

AT A. Design
12 Hastings Gardens
Stockport
SK5 8BF
ata_design@hotmail.com
07830039347