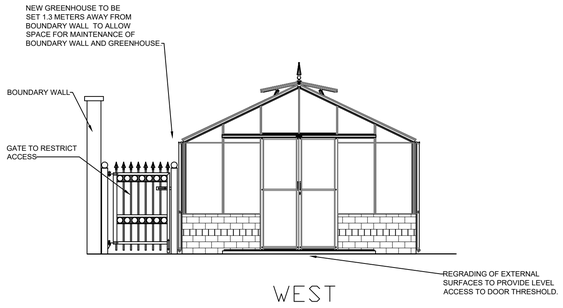
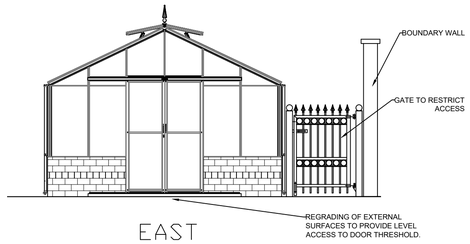
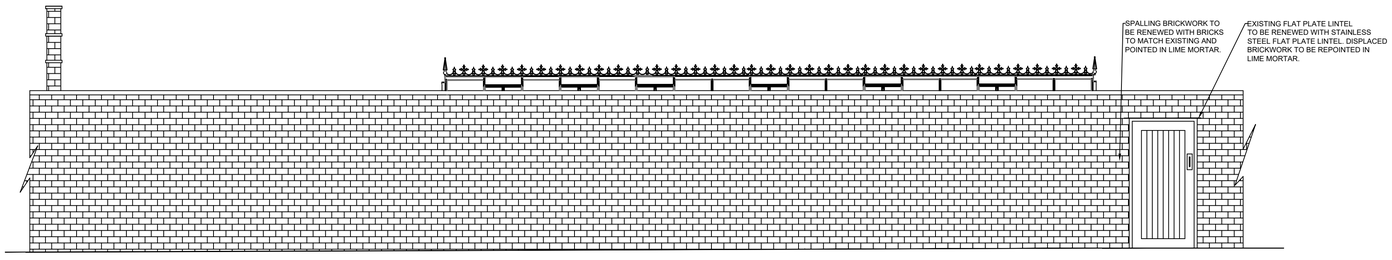


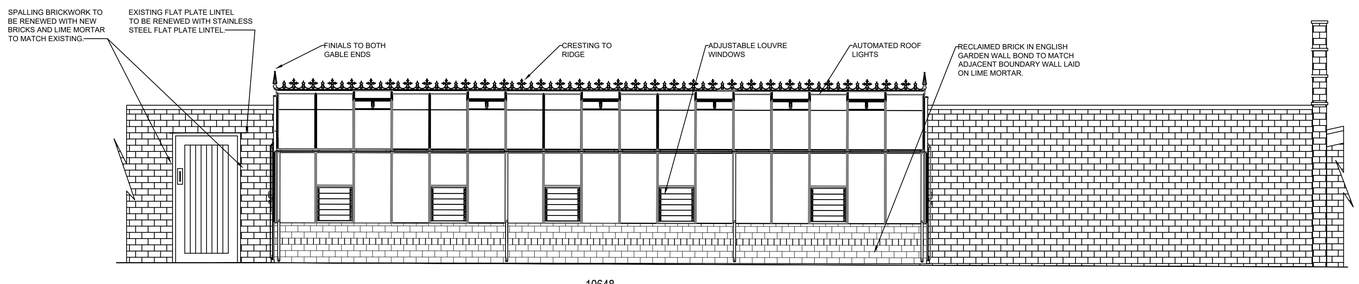

WEST




EAST




NORTH




SOUTH

NOTES
1. All dimensions are in millimetres unless otherwise stated
2. This drawing is to be read with all other relevant documentation
3. Do not scale from this drawing, all measurement data should be taken directly from the model

## NOTES

**CONCRETE SLAB**
EXISTING CONCRETE SLAB TO BE EXTENDED TO ALLOW FOR NEW GREENHOUSE TO BE SET AWAY FROM THE BOUNDARY WALL.

**BRICK DWARF WALLS**
BRICK DWARF WALLS TO BE CONSTRUCTED FROM RECLAIMED BRICKS TO MATCH ADJACENT BOUNDARY WALL.

DWARF WALLS TO BE IN DOUBLE SKIN ENGLISH GARDEN WALL BOND AND POINTED IN LIME MORTAR TO MATCH ADJACENT BOUNDARY WALL.

**GREENHOUSE DESIGN FEATURES**
**STRUCTURAL FRAME** - EXTRUDED ALUMINIUM

**GLAZING -** 4MM THICK TOUGHENED SAFETY GLASS

**SLIDING DOORS -** EXTRUDED ALUMINIUM TO PROVIDE CLEAR OPENING WIDTH OF OVER 1100MM WITH LEVEL ACCESS THRESHOLD TO PROVIDE INCLUSIVE DESIGN.

**FINIALS -** SOLID ALUMINIUM

**CRESTING -** SOLID ALUMINIUM

**DOWNPIPES -** 36MM DIAMETER UPVC

**GUTTERS -** EXTRUDED ALUMINIUM

**PAINT FINISH -** ALL ALUMINIUM MATERIALS AND UPVC TO BE FINISHED IN MATT PASTEL SAGE RAL 7032

**PEDESTRIAN GATE**

**MATERIAL -** POSTS AND GATE TO BE STEEL GALVANISED TO BS729

**PAINT FINISH -** POWDER COATED PASTEL SAGE RAL 7032

No part of this drawing or data file may be reproduced without prior written permission of the Manchester City Council or approved representative.

1:50
0 1m 2m 3m 4m 5m

MANCHESTER CITY COUNCIL

**Capital Programmes Division**

Manchester City Council
PO Box 532, Town Hall
Manchester
M60 2LA

DRAWING STATUS: PLANNING

PROPERTY TITLE
Alpine House,
Old Parsonage Gardens,
Stenner Lane, Didsbury, M20 2RQ

UPRN: 010090241101
DFE NO.: N/A

PROJECT TITLE
Greenhouse Demolition and Renewal

DRAWING TITLE
Proposed Elevations

JOB NO.: AMP 45727-2
DATE: 30/09/26
REV:

SCALE: 1:50@A1
AUTHOR: AW
CHECKED BY: JLK
APPROVED BY: JLK

DRAWING NO.
OPG-MCC-XX-XX-EE-A-0004