




WEST

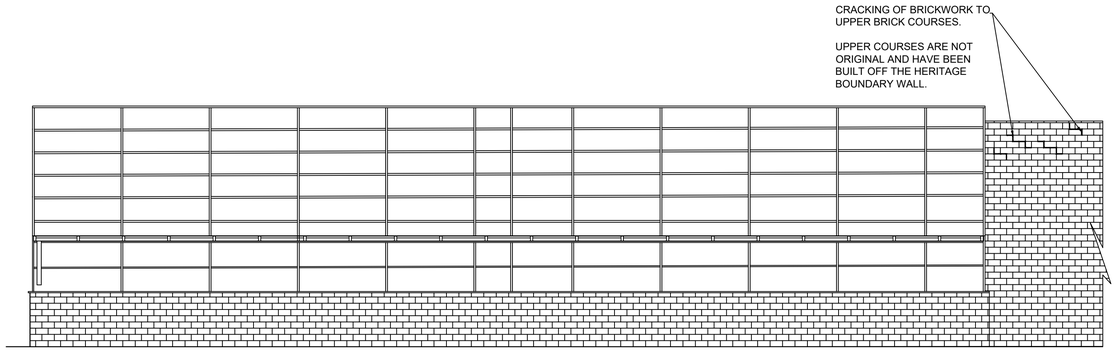

SOUTH

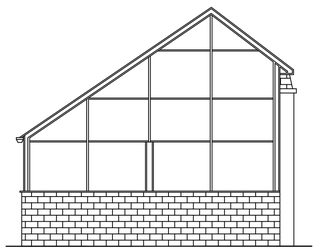

EAST

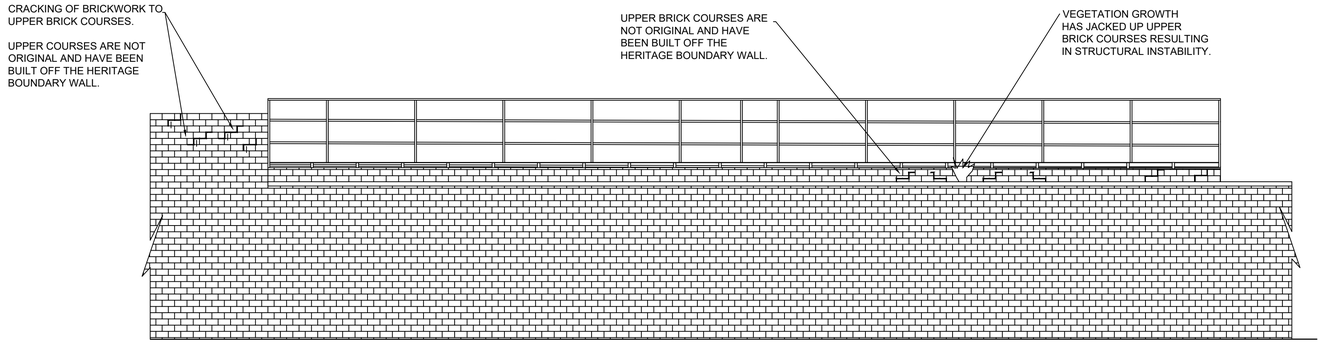

NORTH

NOTES
1. All dimensions are in millimetres unless otherwise stated
2. This drawing is to be read with all other relevant documentation
3. Do not scale from this drawing, all measurement data should be taken directly from the model

No part of this drawing or data file may be reproduced without prior written permission of the Manchester City Council or approved representative.

1:50
0 1m 2m 3m 4m 5m

MANCHESTER CITY COUNCIL

Capital Programmes Division

Manchester City Council
PO Box 532, Town Hall
Manchester
M60 2LA

DRAWING STATUS: PLANNING

PROPERTY TITLE
Old Parsonage Greenhouse
Old Parsonage Gardens,
Stenner Lane, Didsbury, M20 2RQ

UPRN: 010090241101
DFE NO.: N/A

PROJECT TITLE
Greenhouse Demolition and Renewal

DRAWING TITLE
Existing Elevations

JOB NO.: AMP 45727-2
DATE: 10/09/26
REV:

SCALE: 1:50@A1
AUTHOR: AW
CHECKED BY: JLK
APPROVED BY: JLK

DRAWING NO.
OPG-MCC-XX-XX-EE-A-0001