
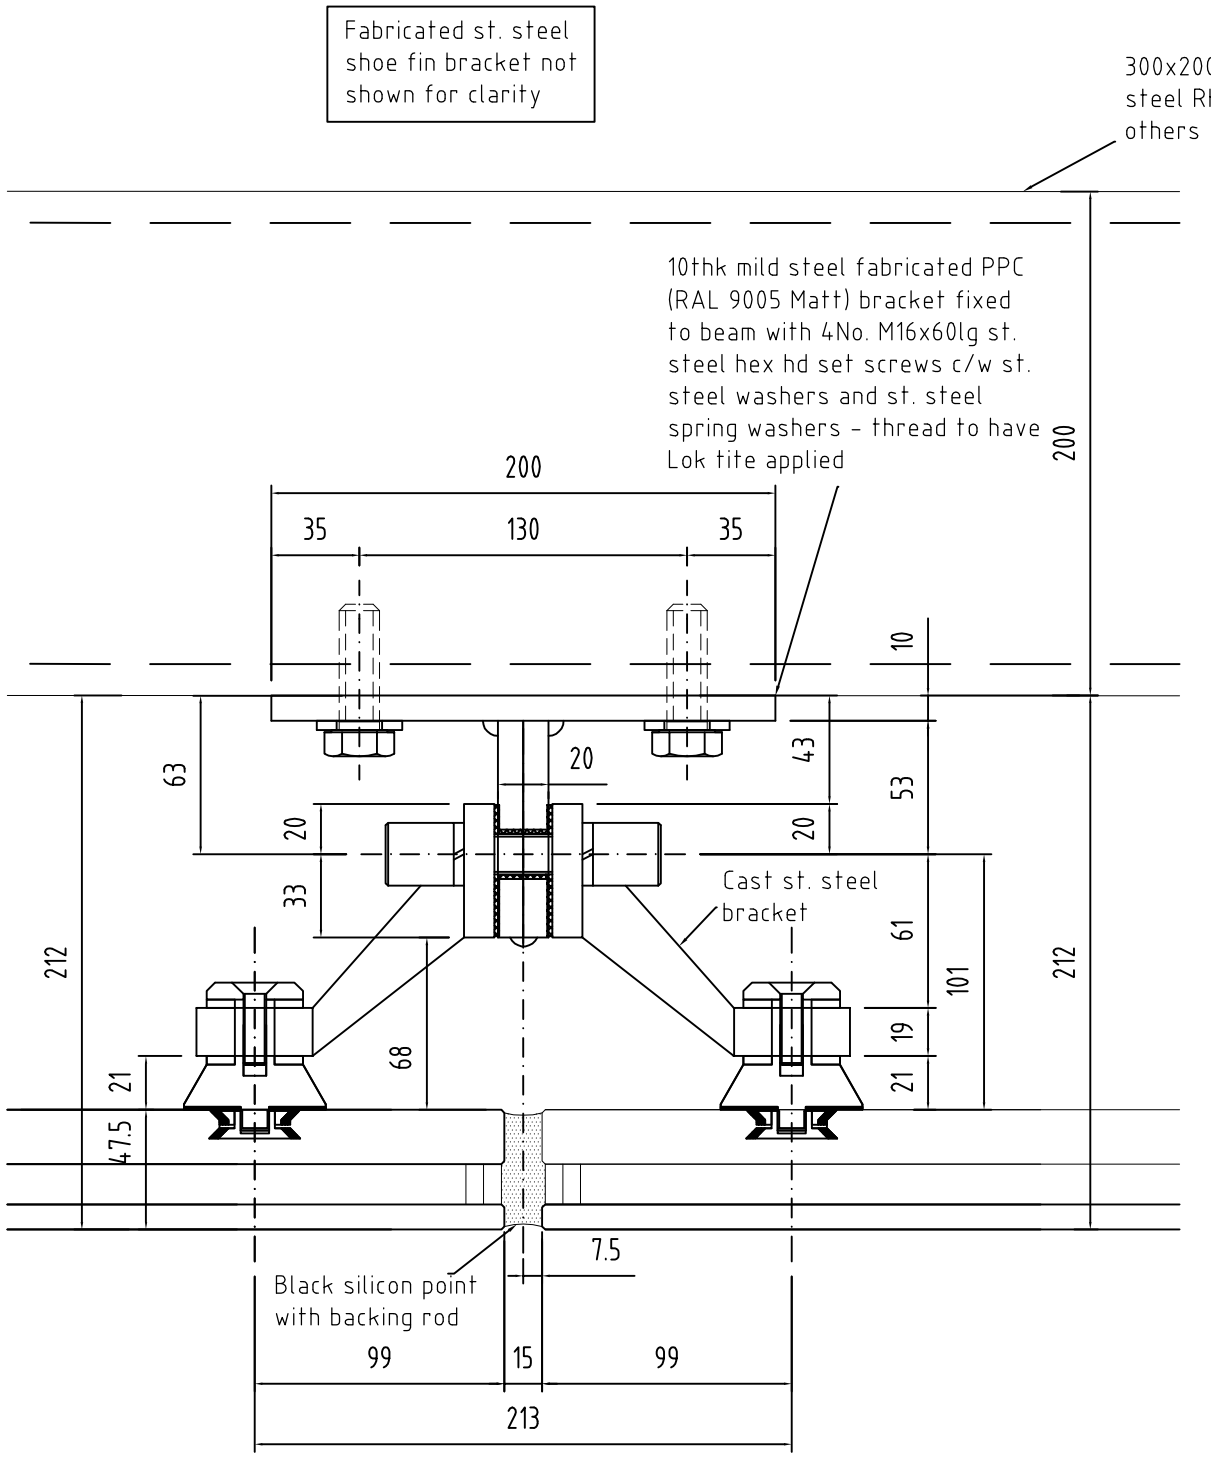


Detail D9

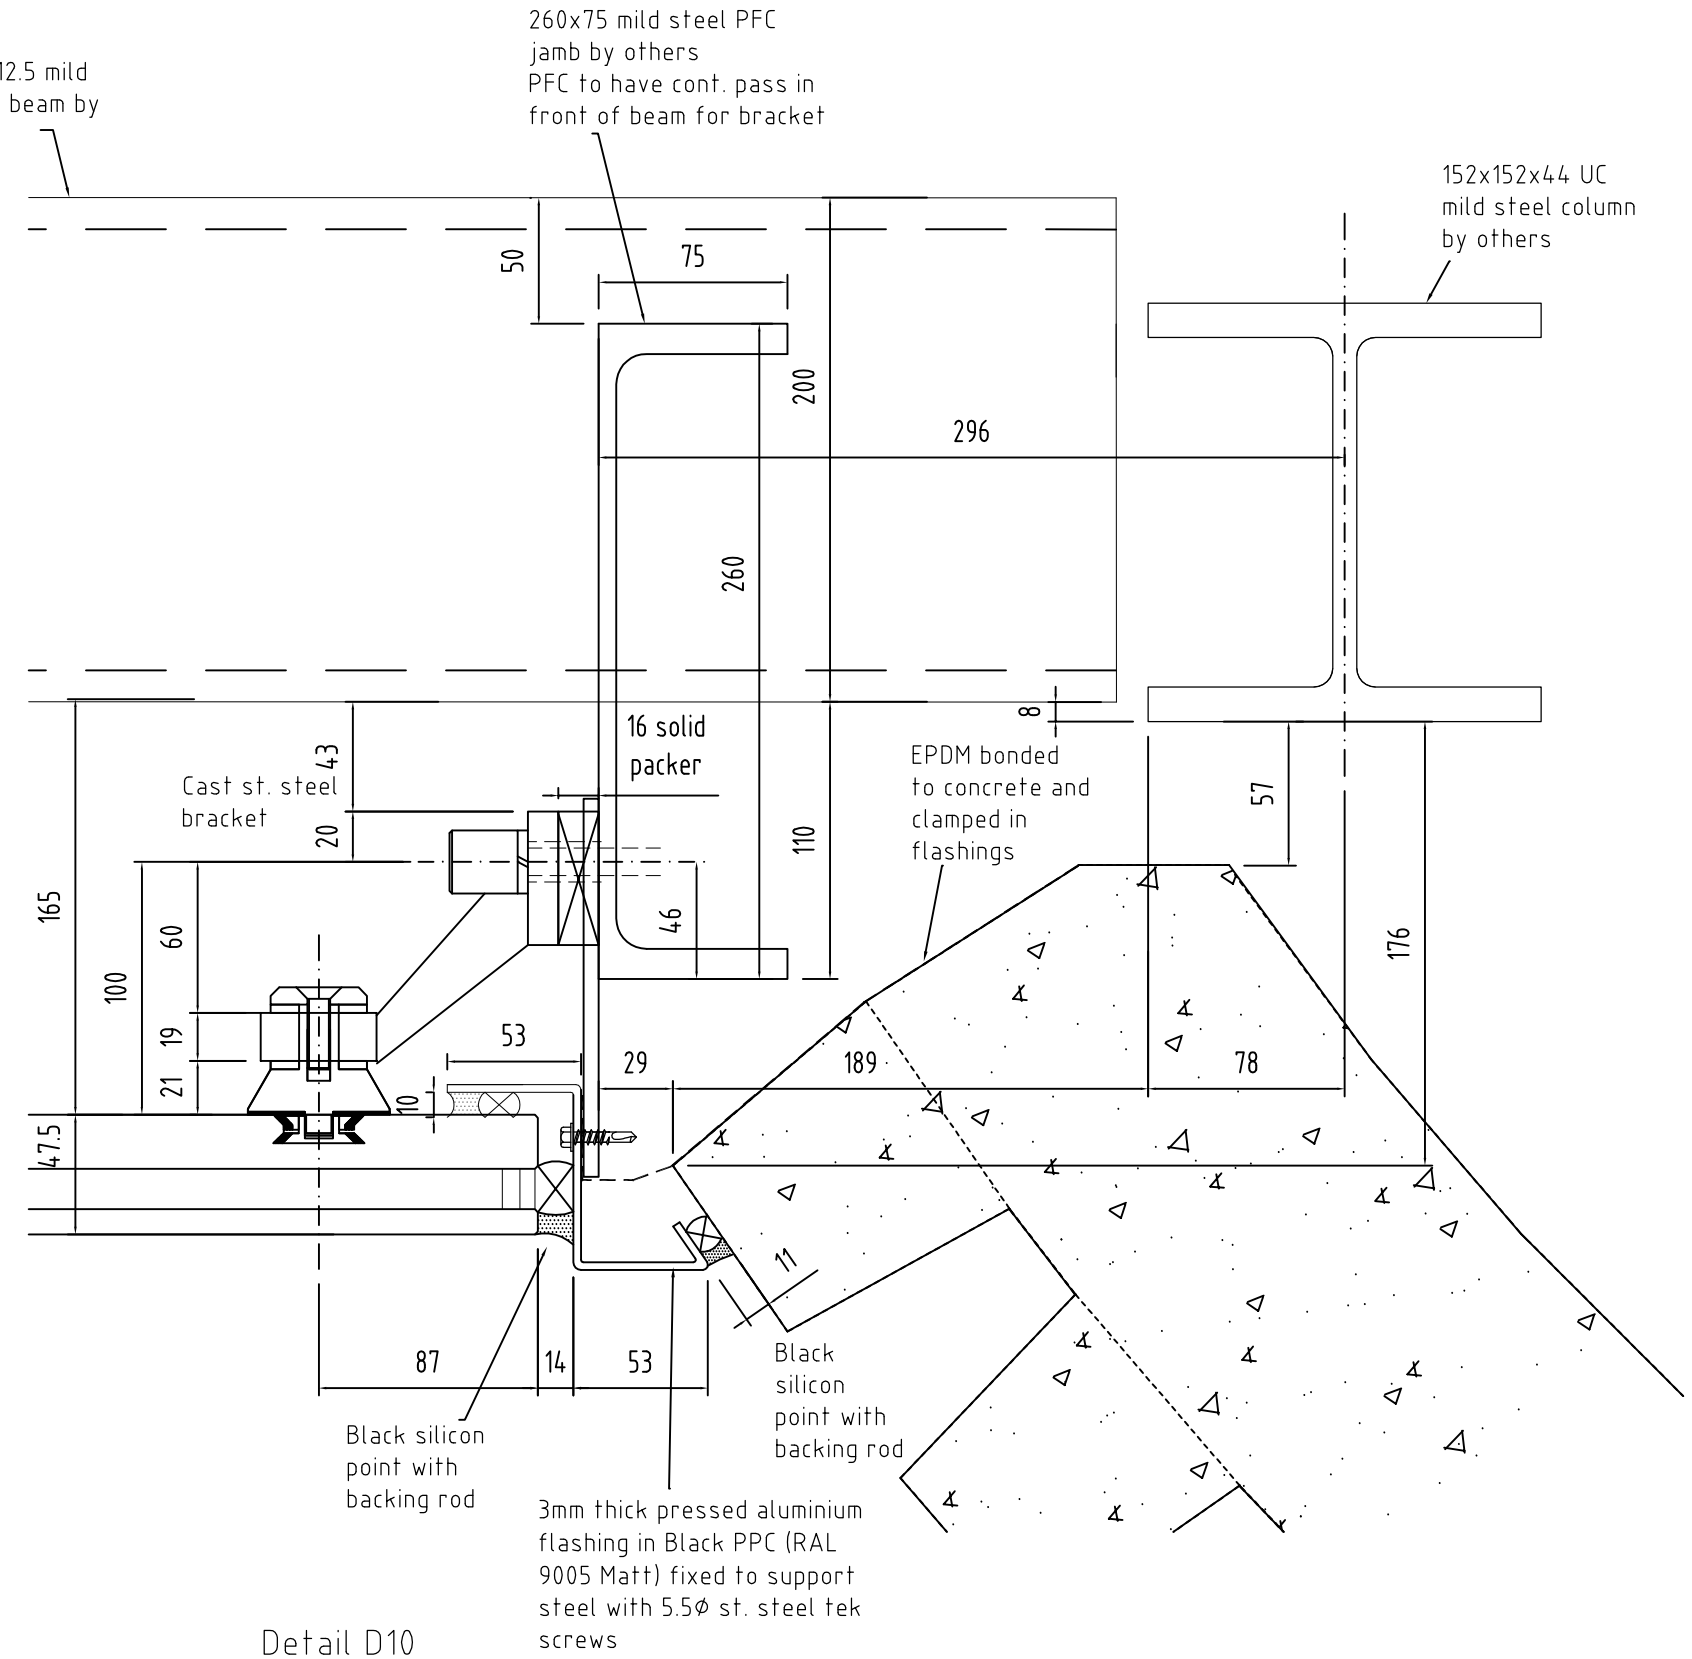

Detail D10

TOPSIDE
FOR APPROVAL
Date -24/09/26

Topside
Daimler Drive
Cowpen Lane Industrial Estate
Billingham
Tees Valley
TS23 4JD
Tel: (01642) 566611

REV	DATE	DESCRIPTION OF REVISION	DRN	CHK
P2	22.09.26	RHS beam size amended - Updated	SP	SP
P1	19.08.26	First Issue	SP	SP

DO NOT SCALE FROM THIS DRAWING

Copyright
The details shown on this drawing are confidential and the exclusive property of Topside. No use, copy or disclosure of this drawing may be made without written permission. It is to be returned to Topside upon request

TFEL DWG No. C2045-DT-04

CLIENT: TMT

CONTRACT TITLE: One Piccadilly Gardens, Portland Street, Manchester

DRAWING TITLE: ENLARGED DETAILS D9 & D10

DRN BY	SCALE	STATUS
SAP	NTS	For Approval

DATE	DRAWING No	REV
18/08/26	26054-TOP-XX-DR-SC-31504	P2