
ITEMS IN BLUE BY OTHERS

ALL BRACKETRY ANGLES / TOP HATS / FIXINGS SUBJECT TO STRUCT.ENG. DESIGN CALCULATION

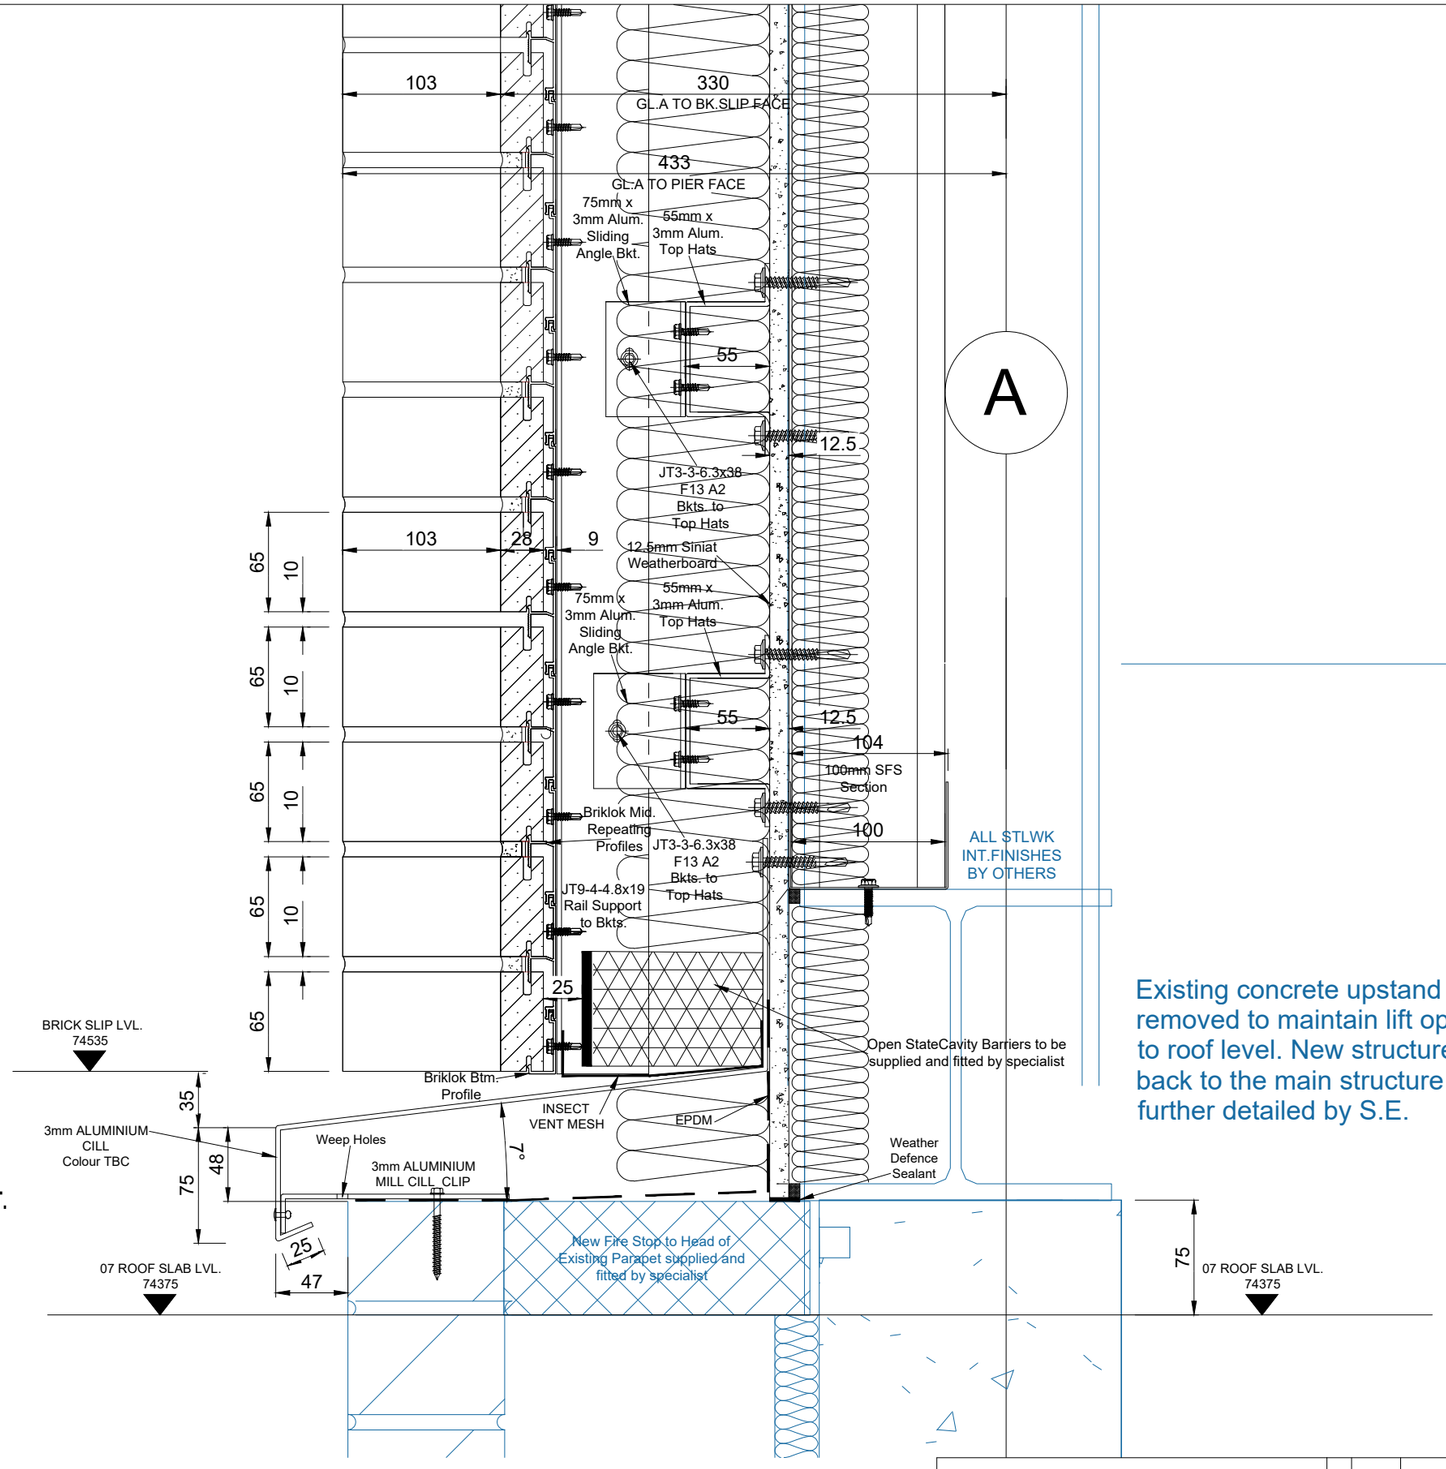

Existing concrete upstand to be removed to maintain lift opening through to roof level. New structure to be fixed back to the main structure line. To be further detailed by S.E.

STANDARD VERT. CILL SECTION ALONG GL-A

TOPSIDE
ISSUED FOR APPROVAL
Date - 25.09.2026

Topside
Topside
Daimler Drive
Cowpen Lane Industrial Estate
Billingham
Tees Valley
TS23 4JD

REV	DATE	DESCRIPTION OF REVISION	DRN	CHK
P02	25.09.26	APPROVAL ISSUE	PC	SP
P01	26.08.26	APPROVAL ISSUE	PC	SP

DO NOT SCALE FROM THIS DRAWING

Copyright
The details shown on this drawing are confidential and the exclusive property of the company. No use, copy or disclosure of this drawing may be made without written permission. It is to be returned to the company upon request

CLIENT: TMT

CONTRACT TITLE: ONE.PICCADILY.GARDENS
PORTLAND.STREET
MANCHESTER
M1.1RG

DRAWING TITLE: LIFTSHAFT
OVERUN
STD.VERT.CILL.SECTION@.GL-A

DRN BY	SCALE	STATUS
PC	1;2	APPROVAL

DATE	DRG.No	REV
24.08.26	26054-TOP-ZZ-DR-SC-07502	P02