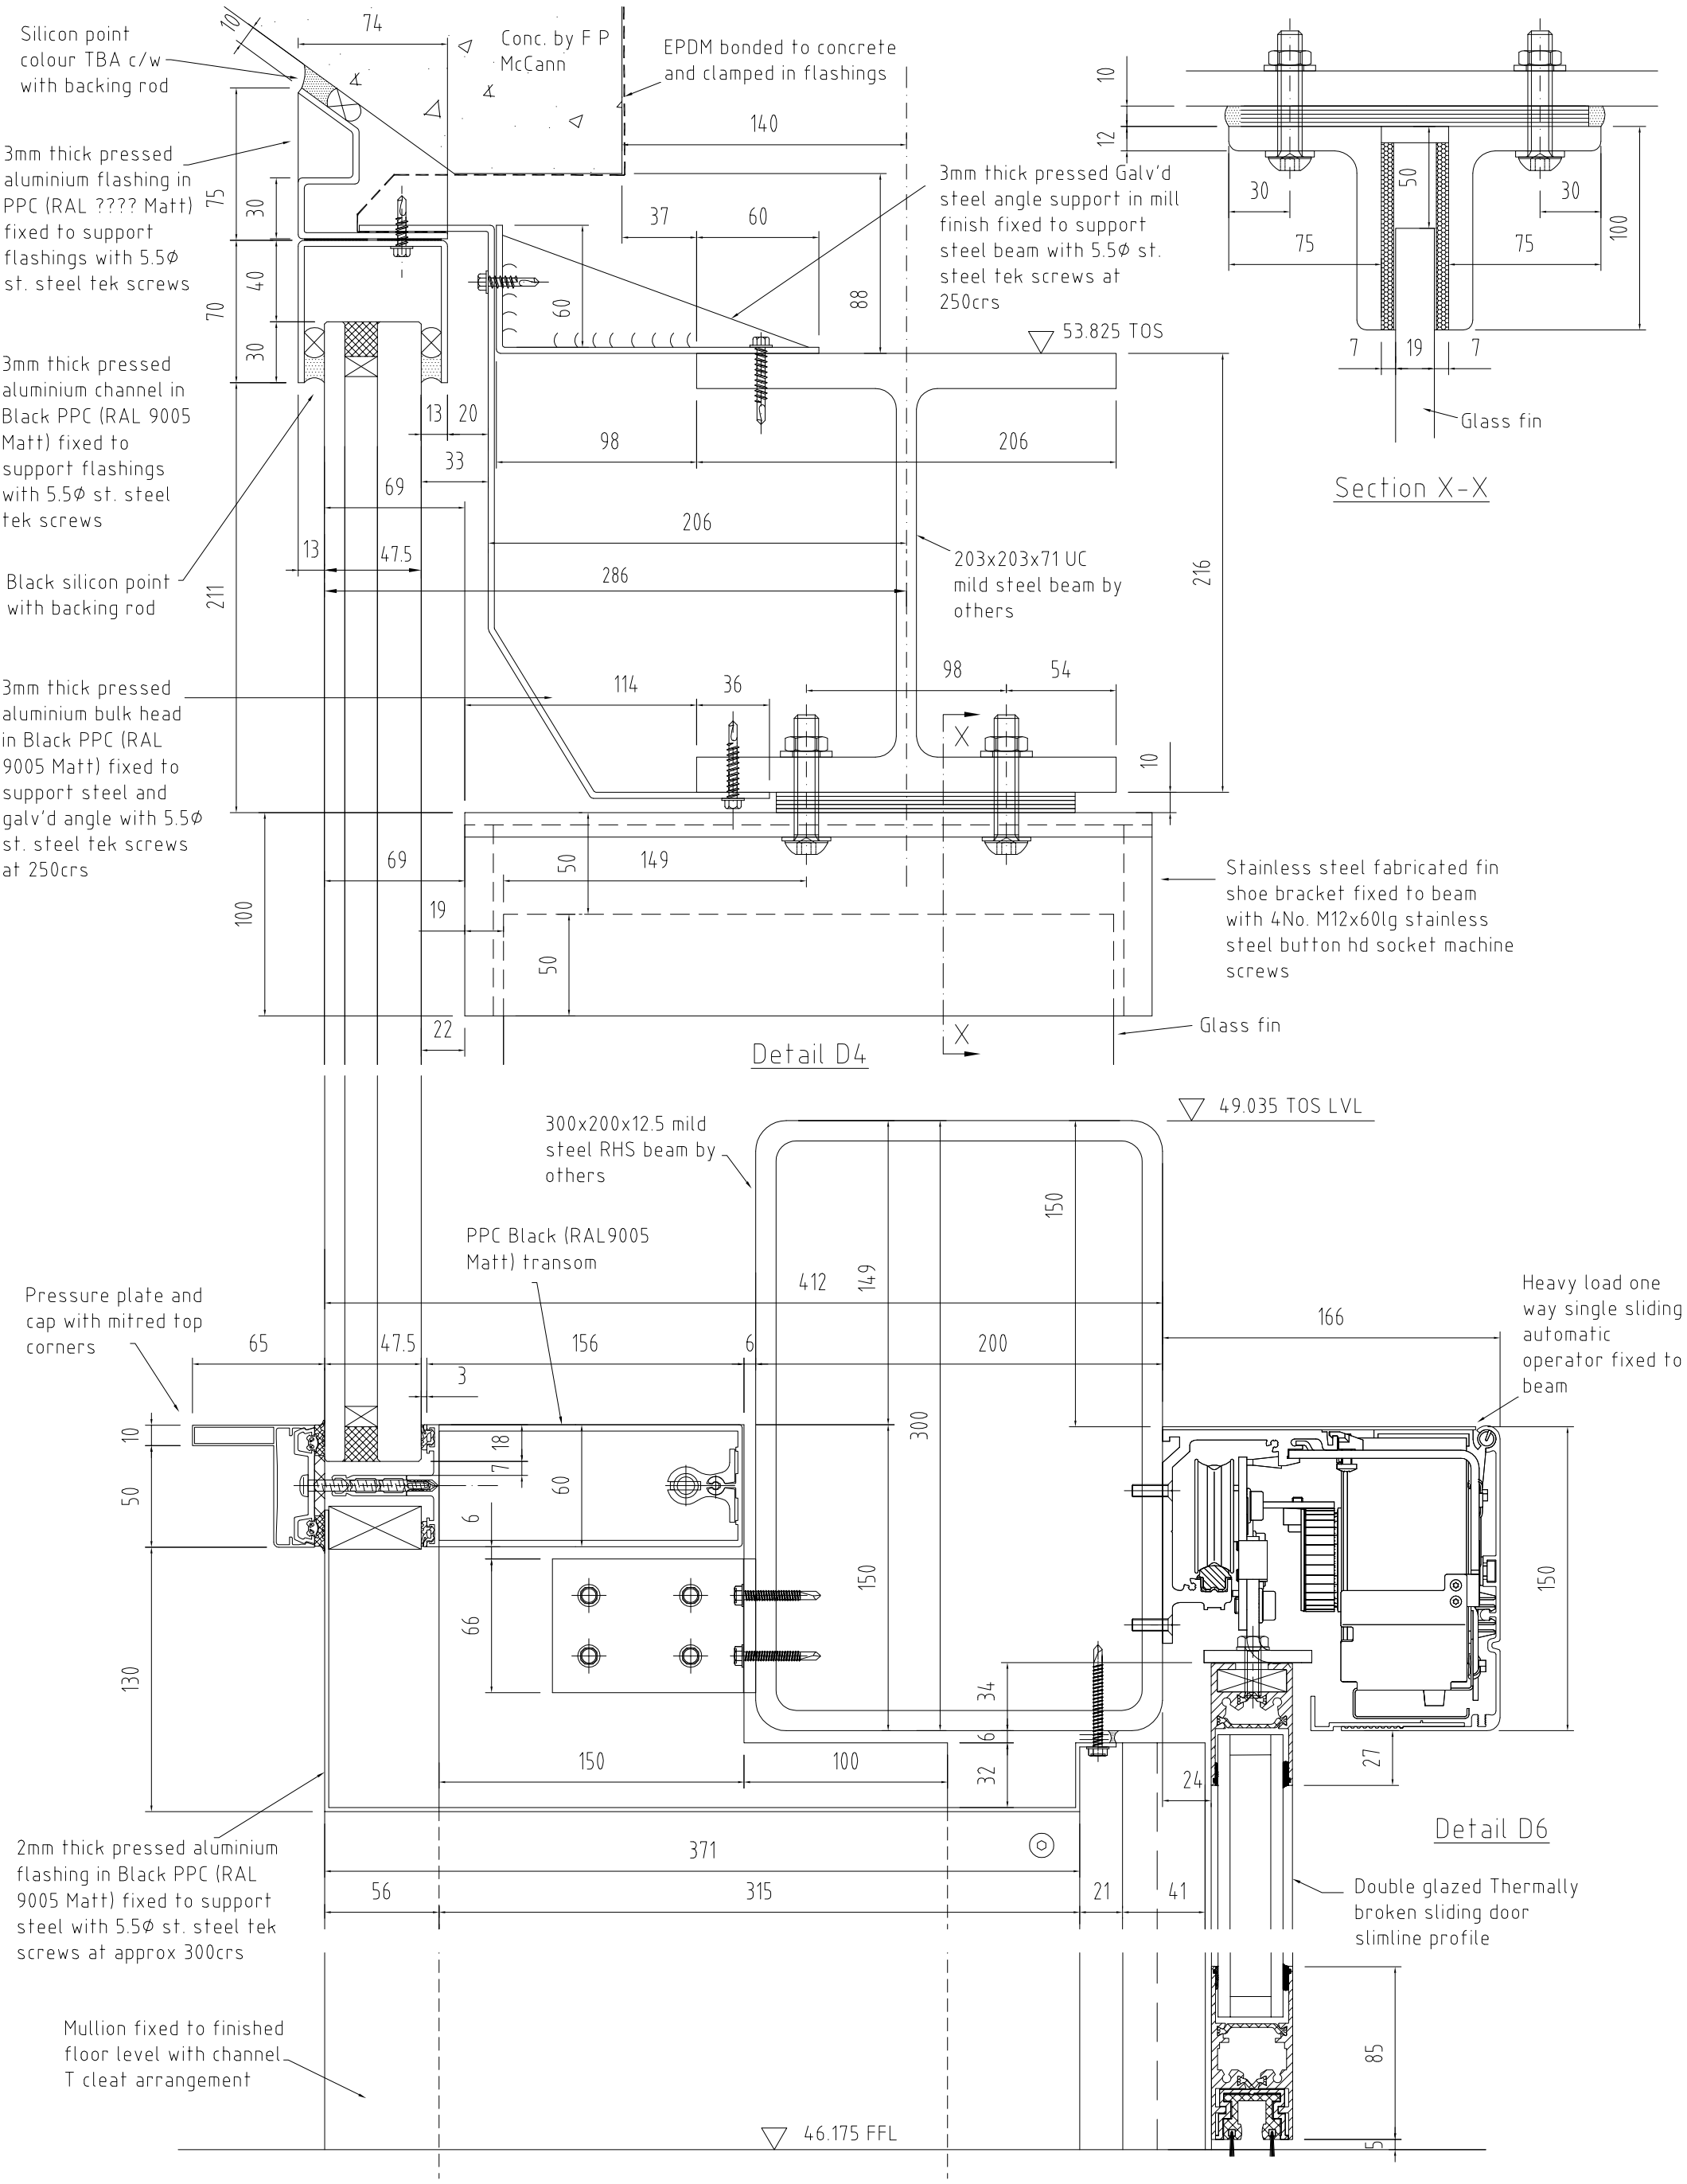



TOPSIDE

FOR APPROVAL

Date -24/09/26

TFEL DWG No. C2045-DT-02


Topside

Topside
Daimler Drive
Cowpen Lane Industrial Estate
Billingham
Tees Valley
TS23 4JD
Tel: (01642) 566611


| REV | DATE | DESCRIPTION OF REVISION | DRN | CHK |
|---|---|---|---|---|
| P2 | 22.09.26 | RHS beam size amended & auto slider updated | SP | SP |
| P1 | 19.08.26 | First Issue | SP | SP |

DO NOT SCALE FROM THIS DRAWING


Copyright

The details shown on this drawing are confidential and the exclusive property of Topside. No use, copy or disclosure of this drawing may be made without written permission. It is to be returned to Topside upon request


CLIENT: TMT

CONTRACT TITLE: One Piccadilly Gardens (OPG)
Portland Street
Manchester

DRAWING TITLE: Enlarged Details
D4, D5 & D6

| DRN BY | SCALE | STATUS |
|---|---|---|
| SAP | NTS | For Approval |

| DATE | DRAWING No | REV |
|---|---|---|
| 17/08/26 | 26054-TOP-XX-DR-SC-32502 | P2 |