
Indicative Detail Only - Subject to Fully Co-ordinated Detailed Design

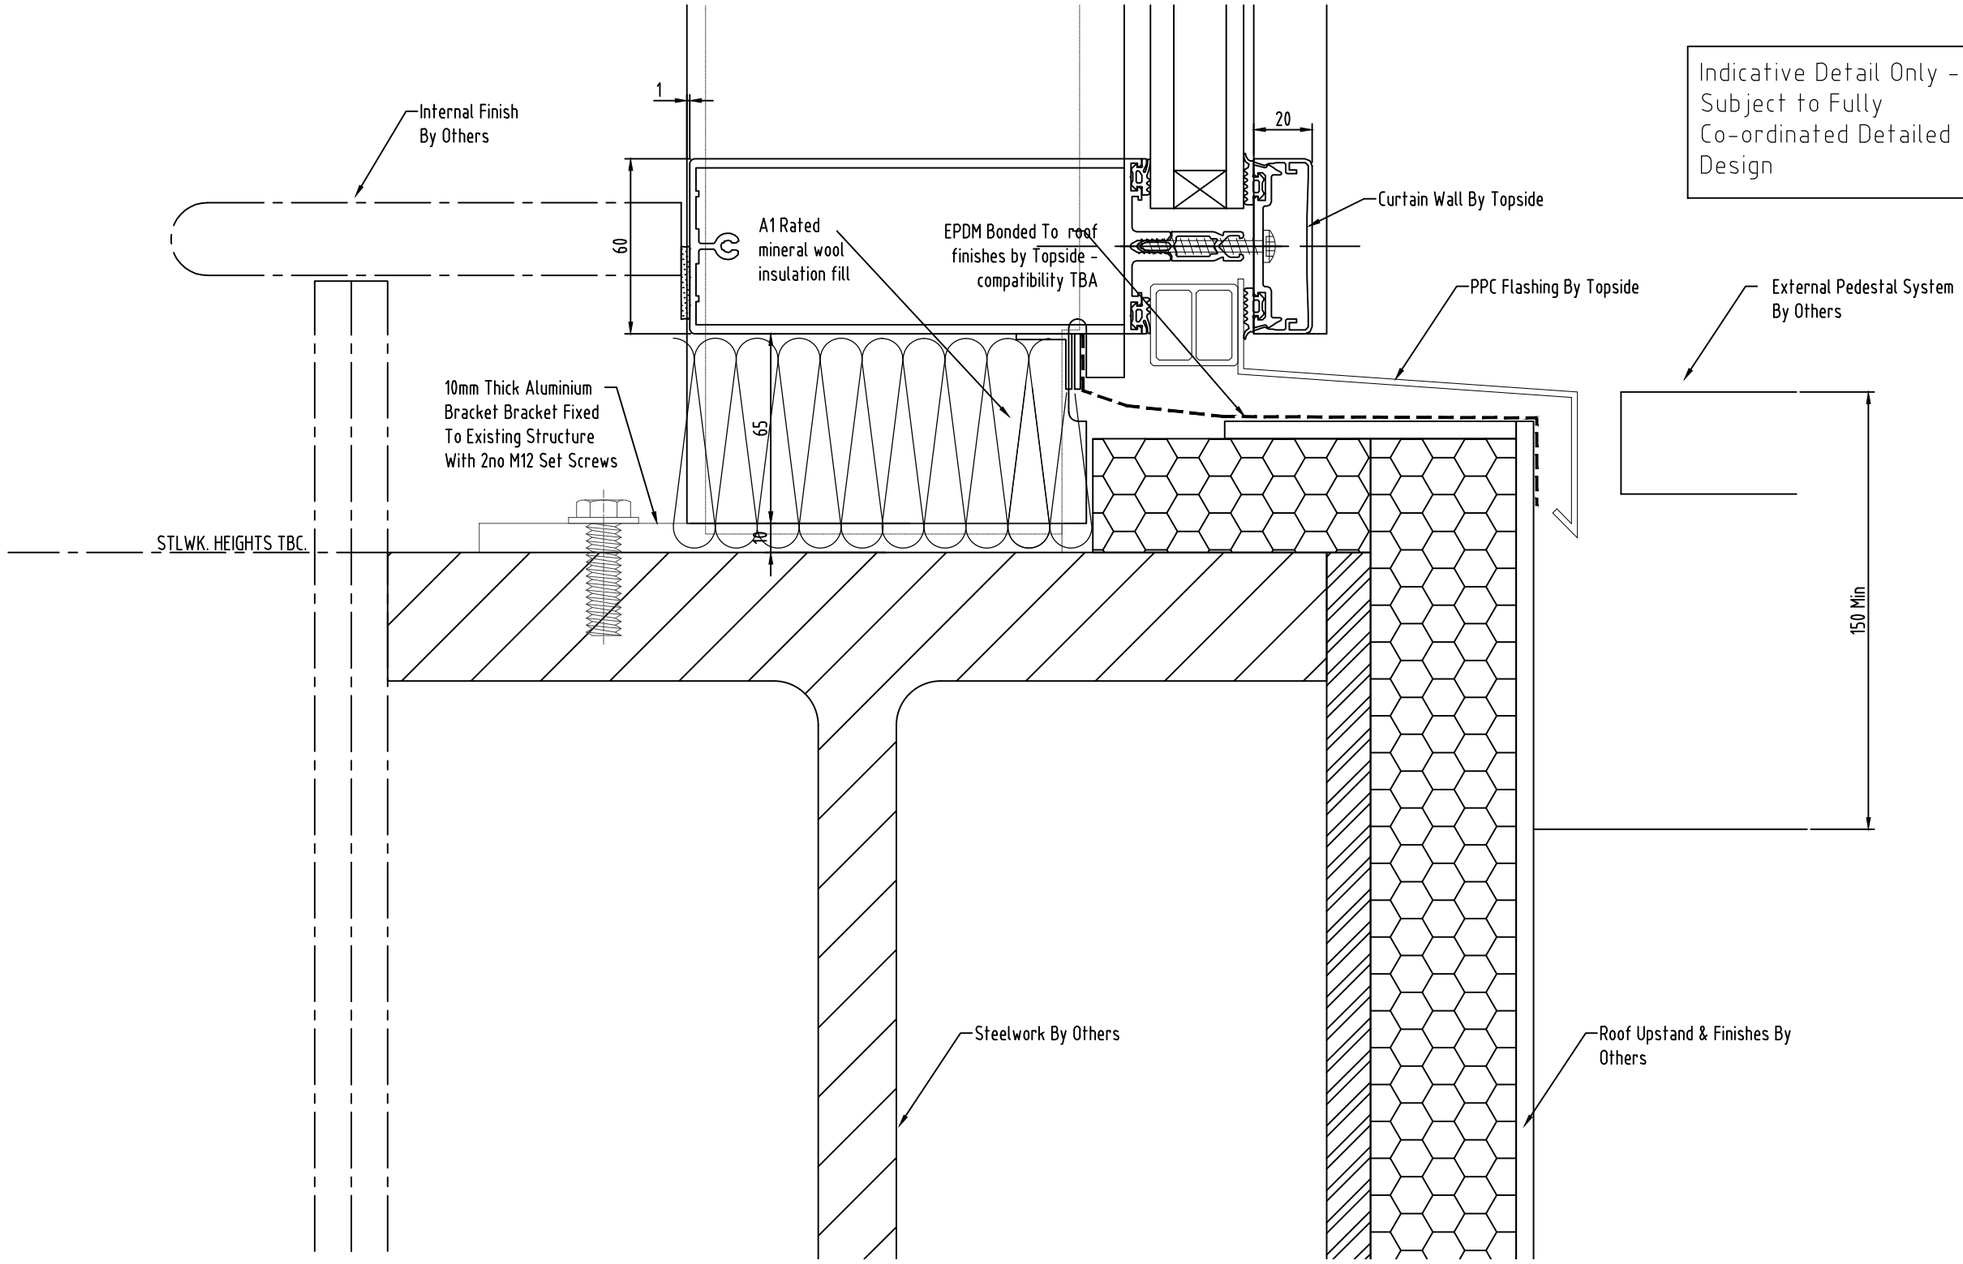

Indicative Curtain Wall Cill Detail

Topside
Daimler Drive
Cowpen Lane Industrial Estate
Billingham
Tees Valley
TS23 4JD
Tel: (01642) 566611

REV	DATE	DESCRIPTION OF REVISION	DRN	CHK
P3	11.09.26	Updated	SAP	SAP
P2	29.07.26	Updated & Drawing Number changed	SAP	SAP

DO NOT SCALE FROM THIS DRAWING

Copyright
The details shown on this drawing are confidential and the exclusive property of Topside. No use, copy or disclosure of this drawing may be made without written permission. It is to be returned to Topside upon request

CLIENT: TMT Contracting Group

CONTRACT TITLE: OPG Manchester

DRAWING TITLE: Curtain Wall Cill Detail

DRN BY	SCALE	STATUS	REV
SAP	NTS	Preliminary	
DATE 21/07/26	DRAWING No C2045-SK-DR-03		P3