
ITEMS IN BLUE BY OTHERS

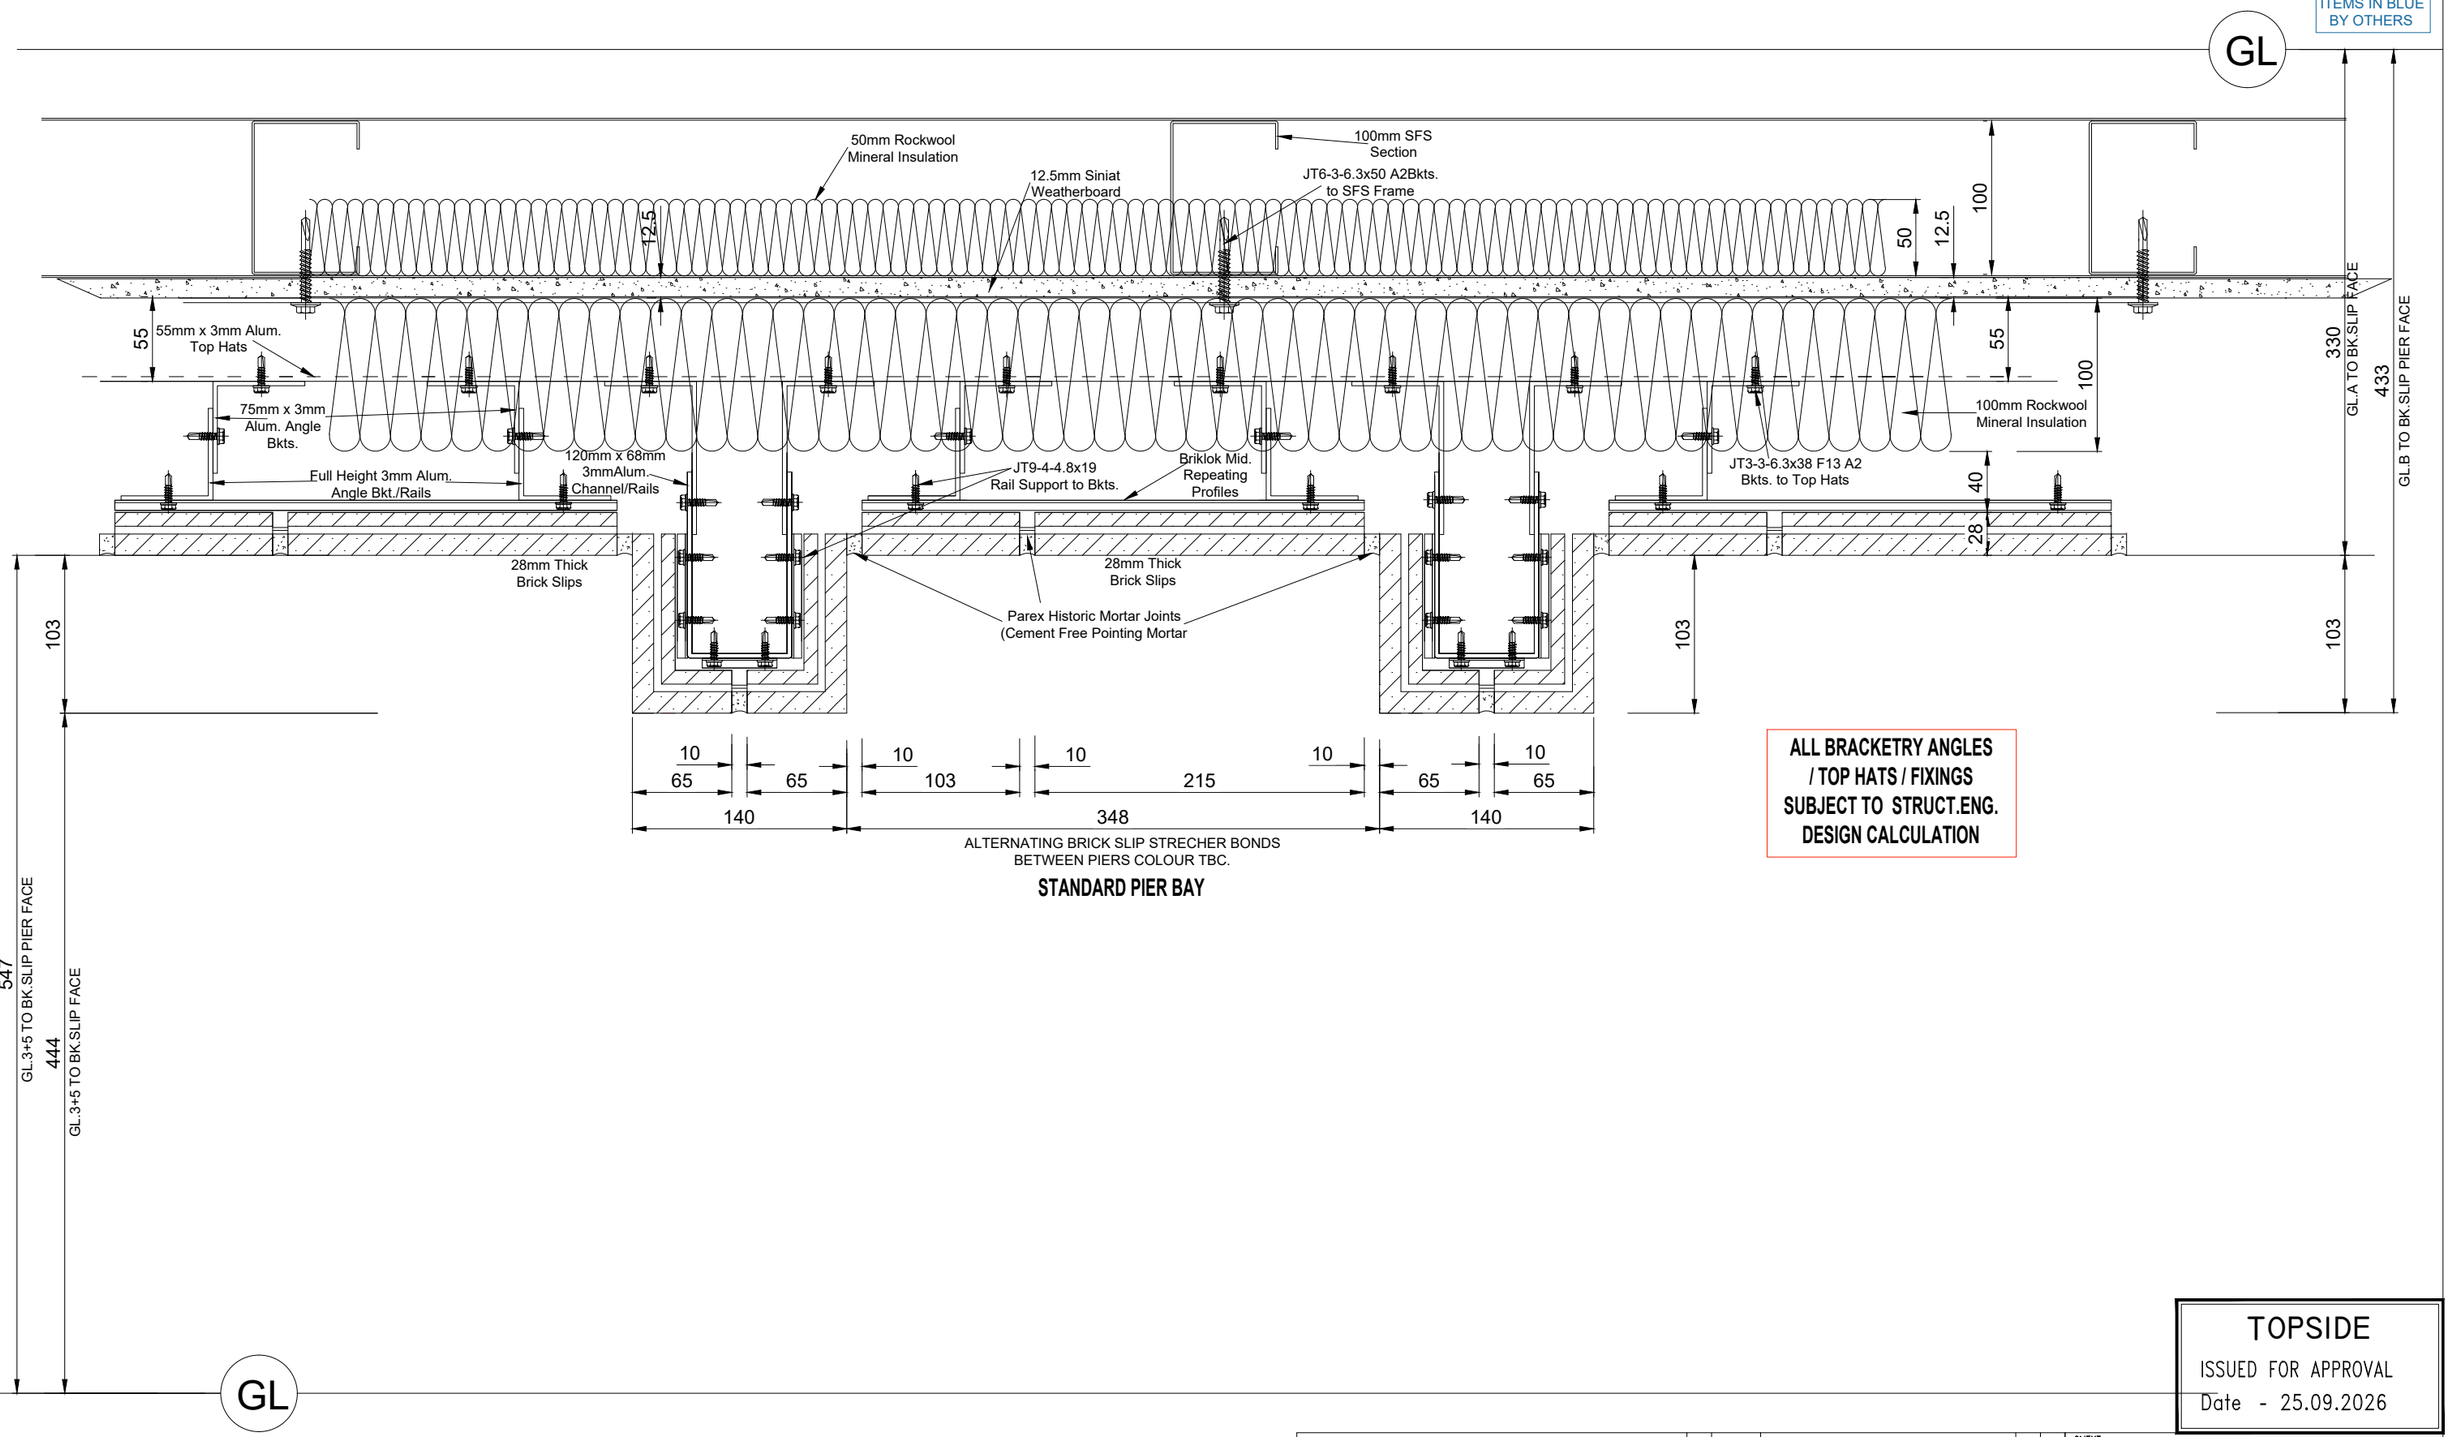

STANDARD PIER BAY

ALL BRACKETRY ANGLES / TOP HATS / FIXINGS SUBJECT TO STRUCT.ENG. DESIGN CALCULATION

TOPSIDE
ISSUED FOR APPROVAL
Date - 25.09.2026

Topside
Topside
Daimler Drive
Cowpen Lane Industrial Estate
Billingham
Tees Valley
TS23 4JD

REV	DATE	DESCRIPTION OF REVISION	DRN	CHK
P02	25.09.26	APPROVAL ISSUE	PC	SP
P01	26.08.26	APPROVAL ISSUE	PC	SP

DO NOT SCALE FROM THIS DRAWING

Copyright
The details shown on this drawing are confidential and the exclusive property of the company. No use, copy or disclosure of this drawing may be made without written permission. It is to be returned to the company upon request

CLIENT	TMT
CONTRACT TITLE	ONE.PICCADILY.GARDENS PORTLAND.STREET MANCHESTER M1.1RG
DRAWING TITLE	LIFTSHAFT OVERUN STANDARD.PIER.BAY
DRN BY	PC
SCALE	1;2
STATUS	APPROVAL
DATE	24.08.26
DRG.No	26054-TOP-ZZ-DR-SC-07500
REV	P02